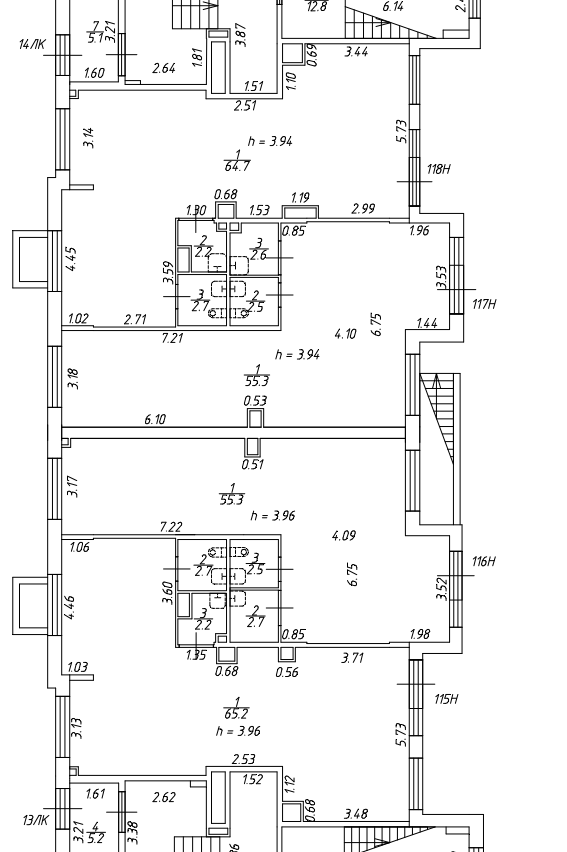
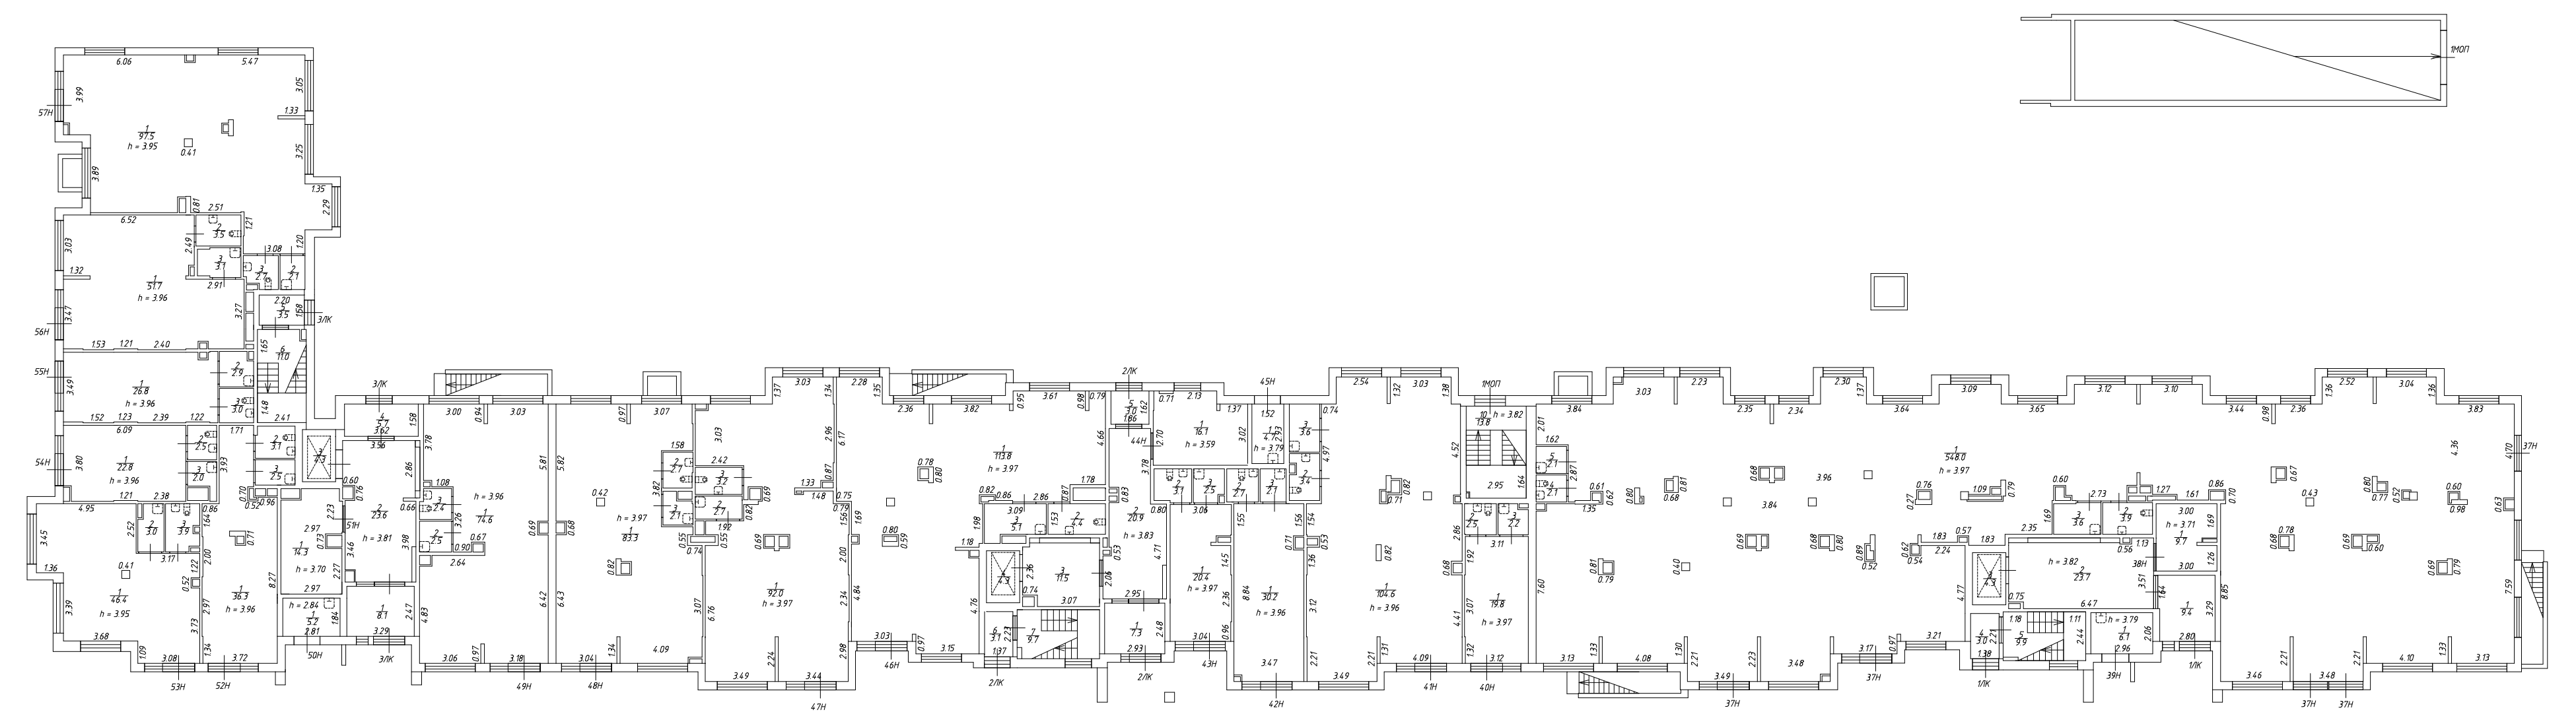
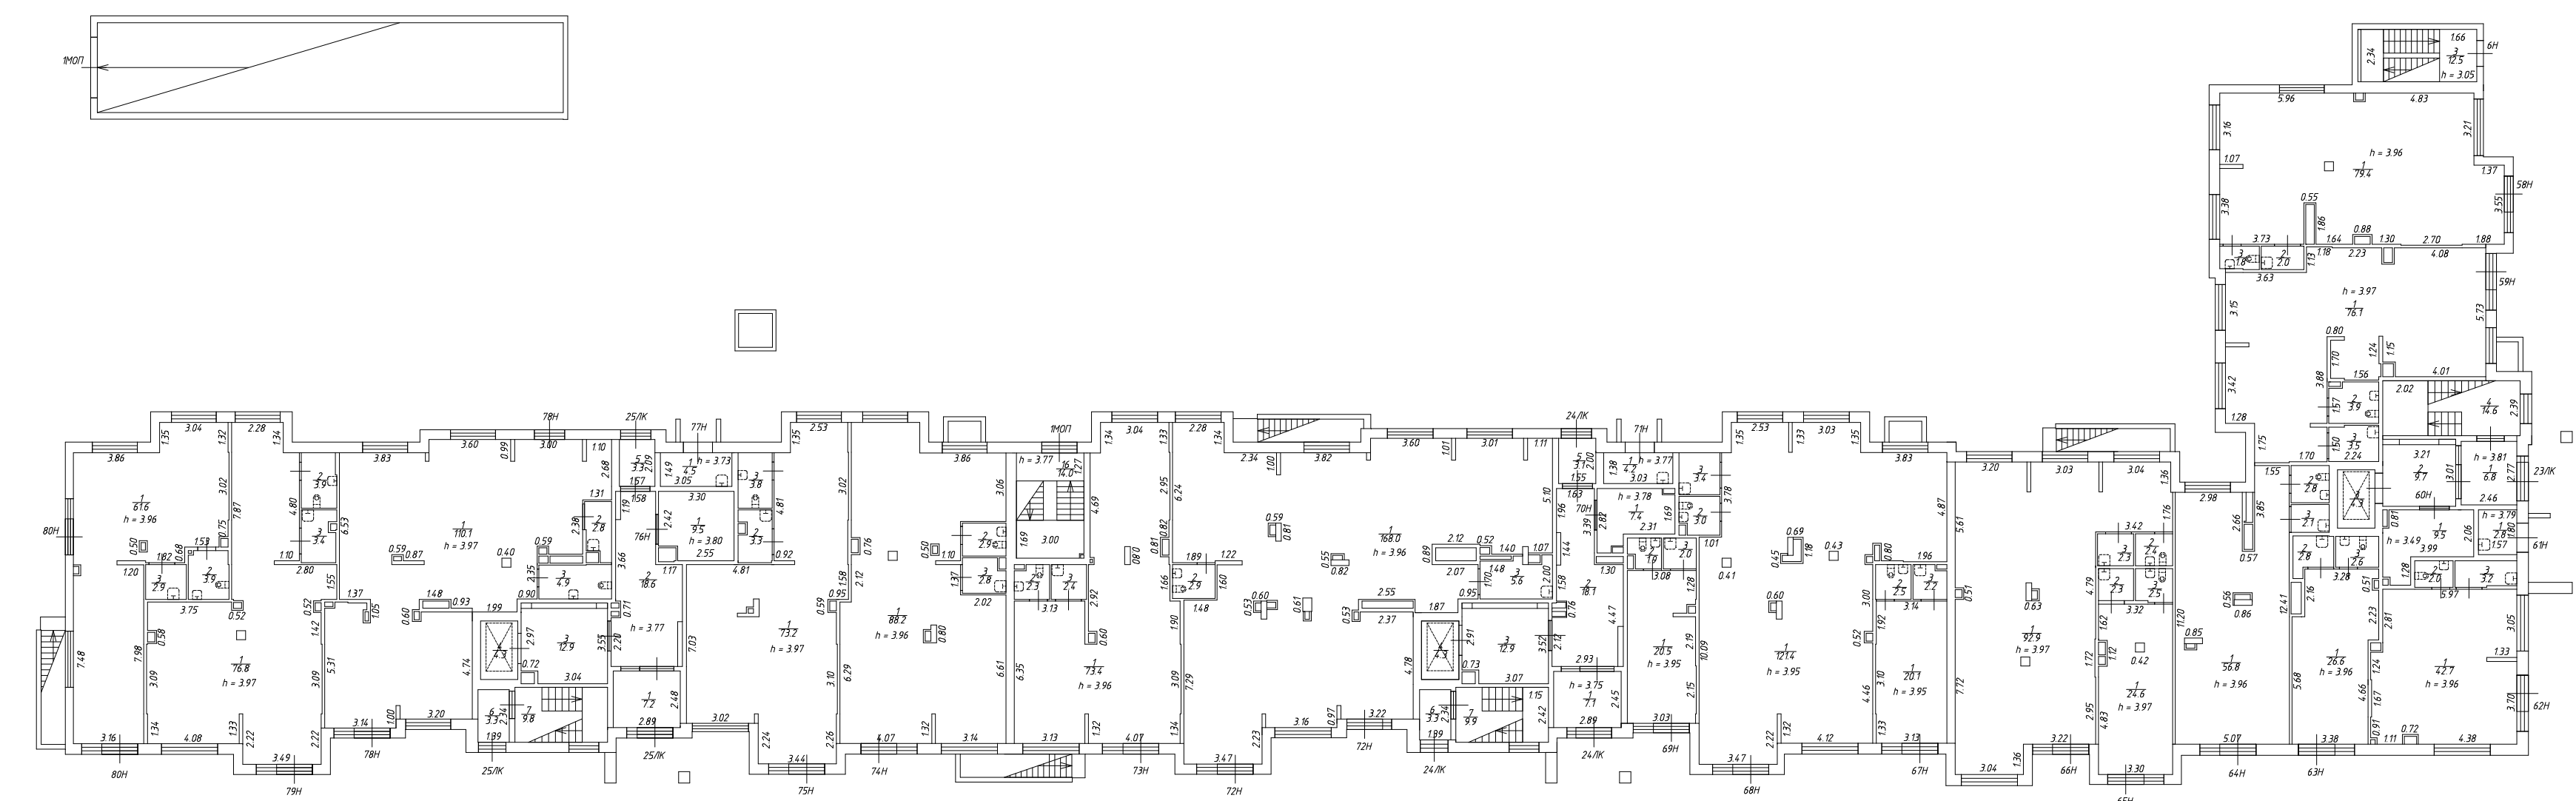
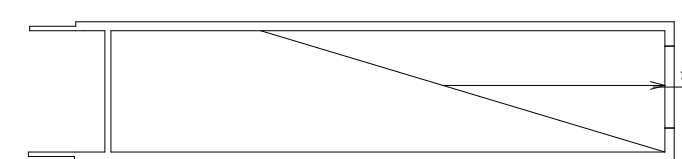
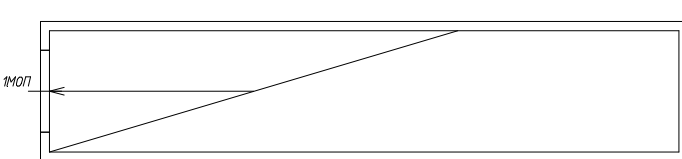
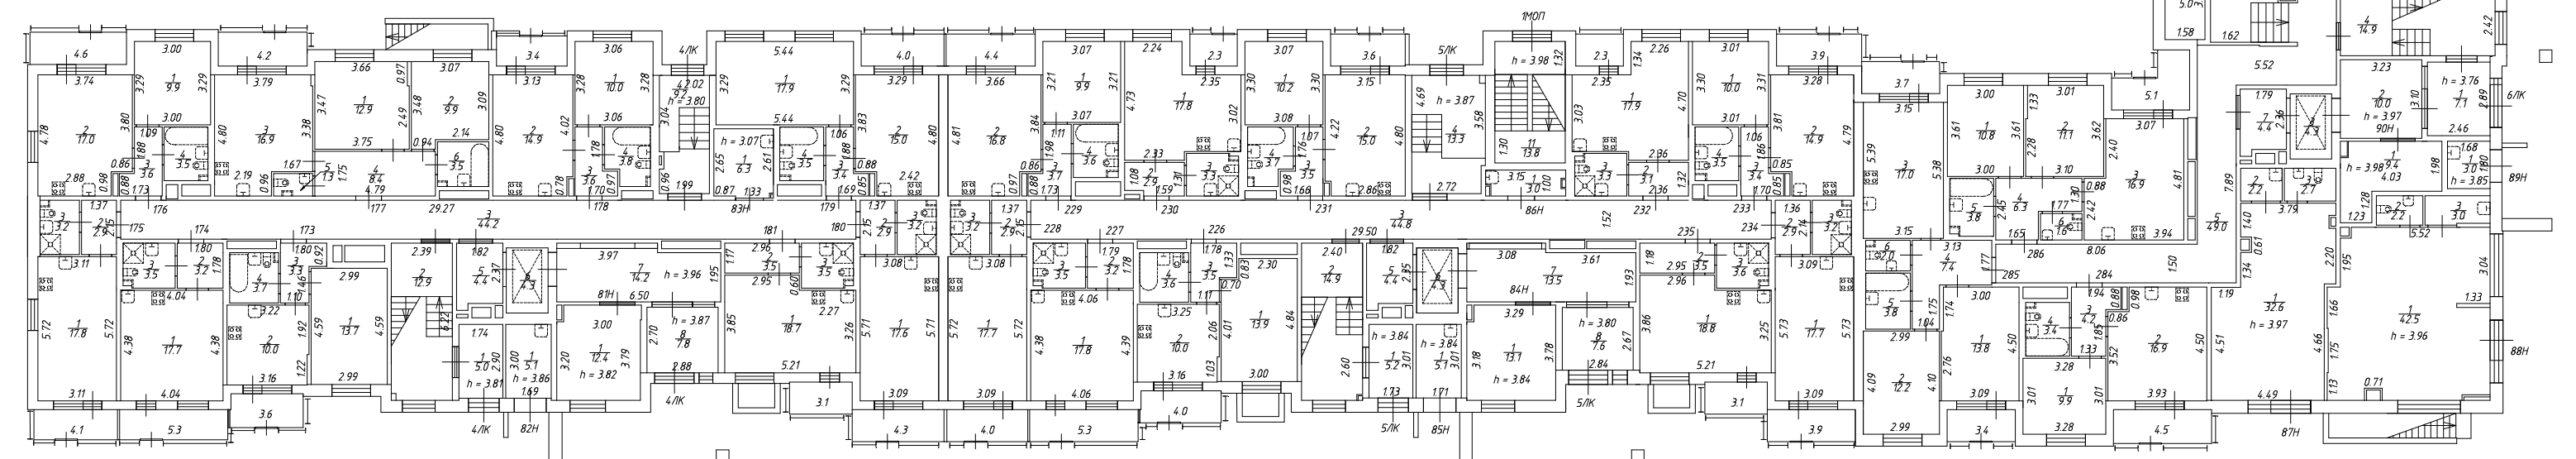
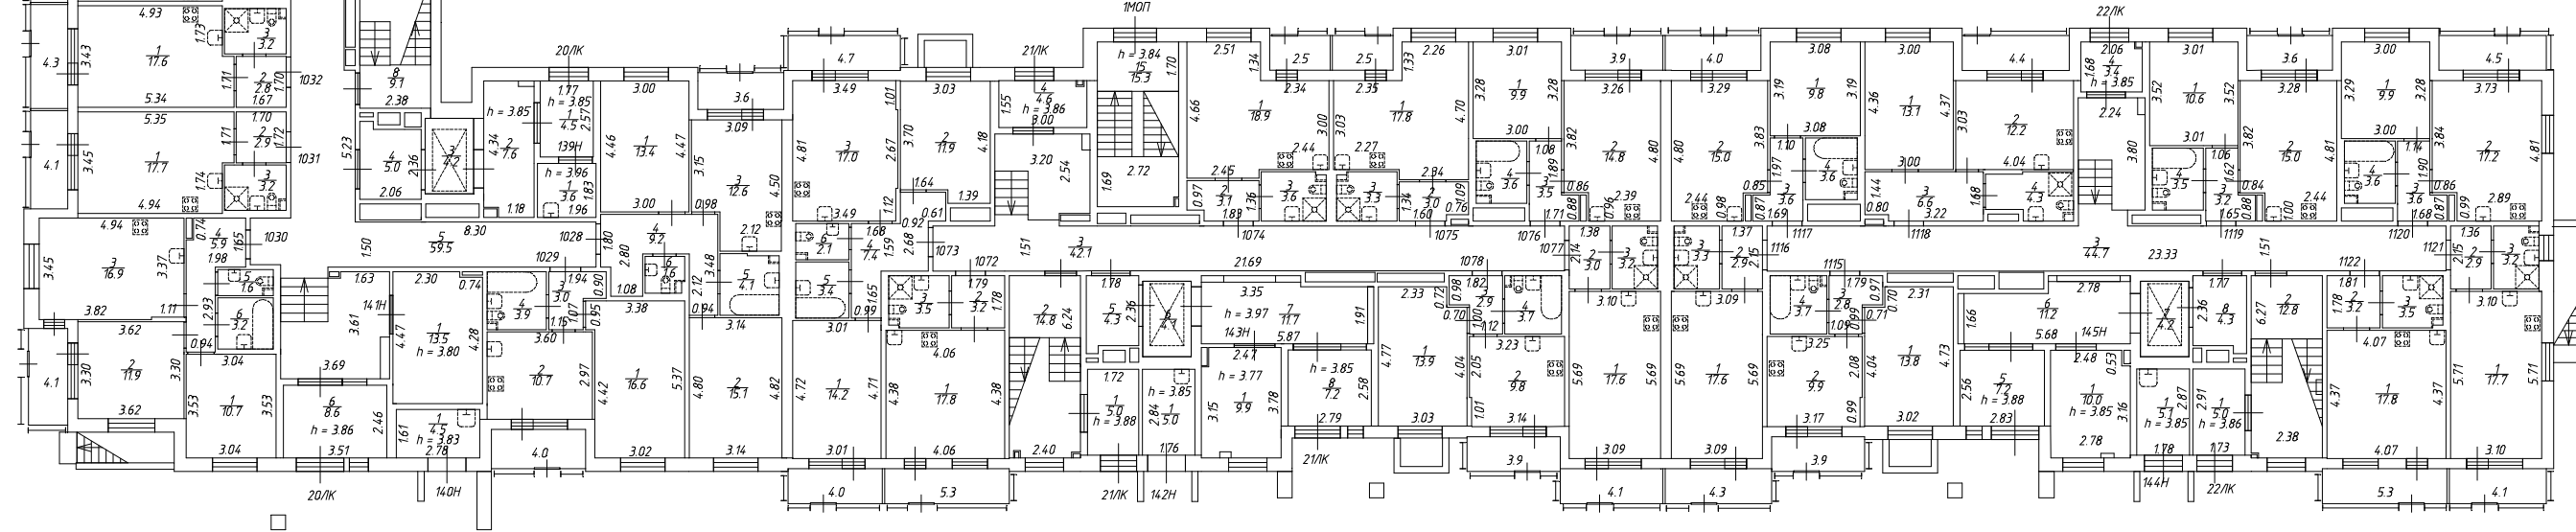
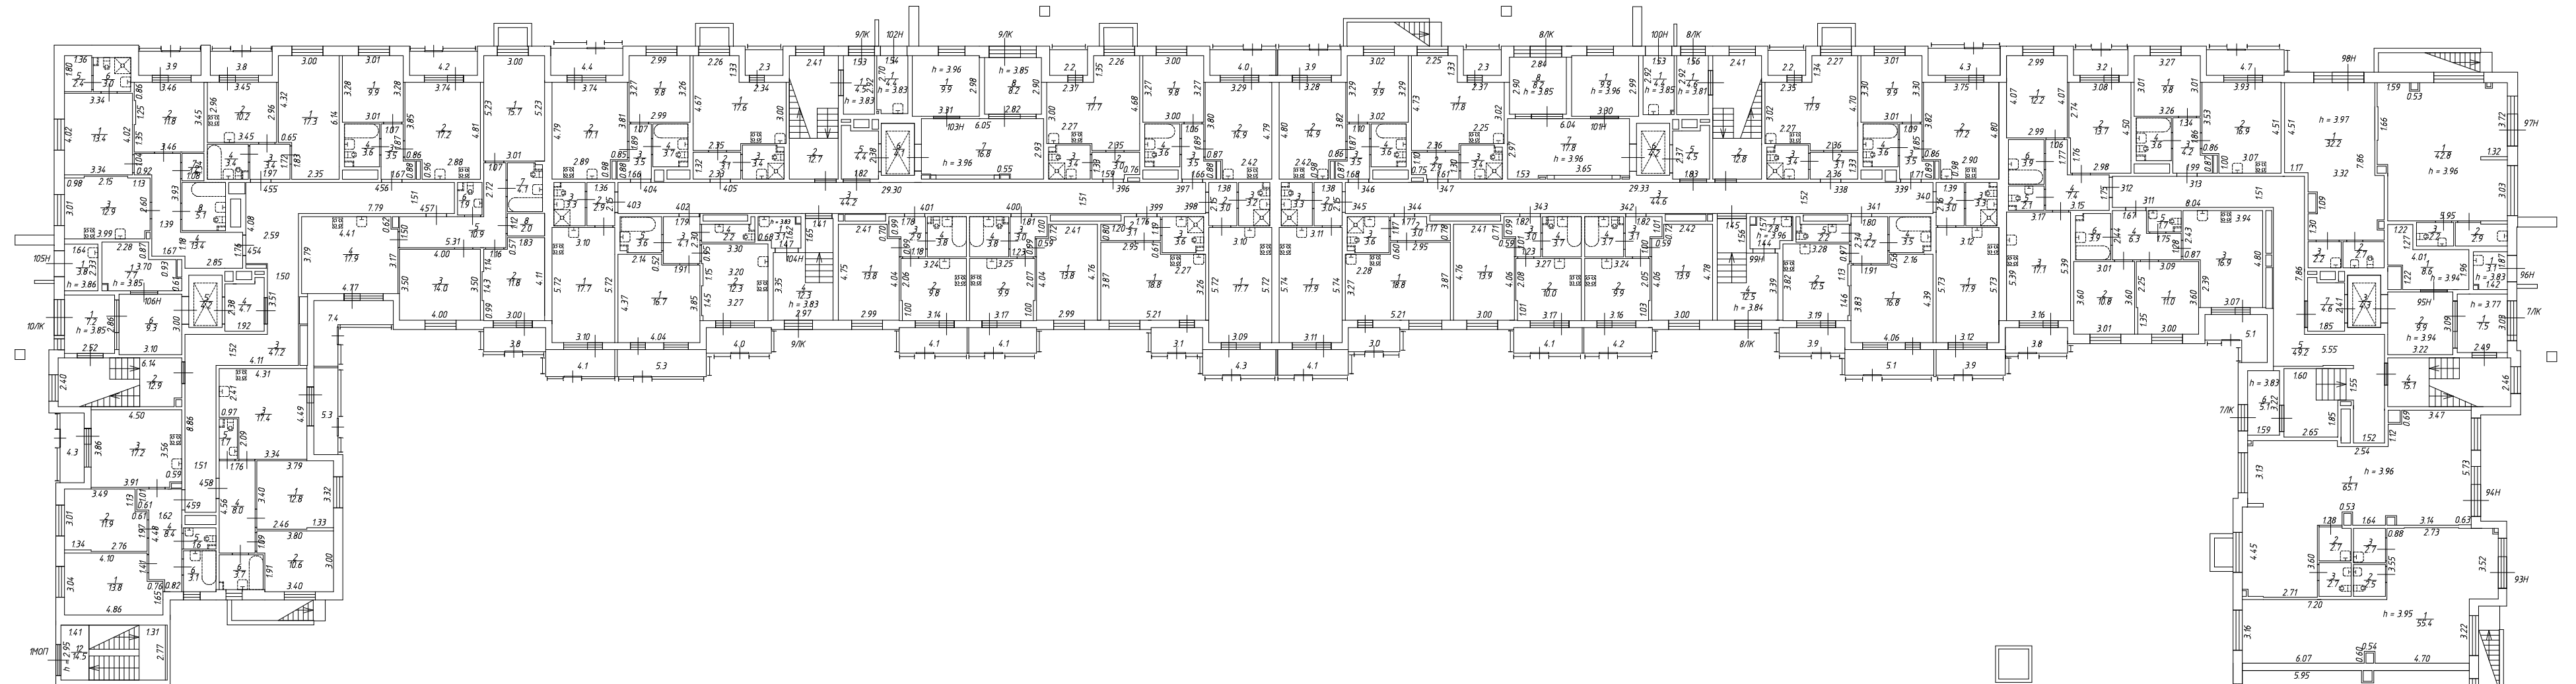
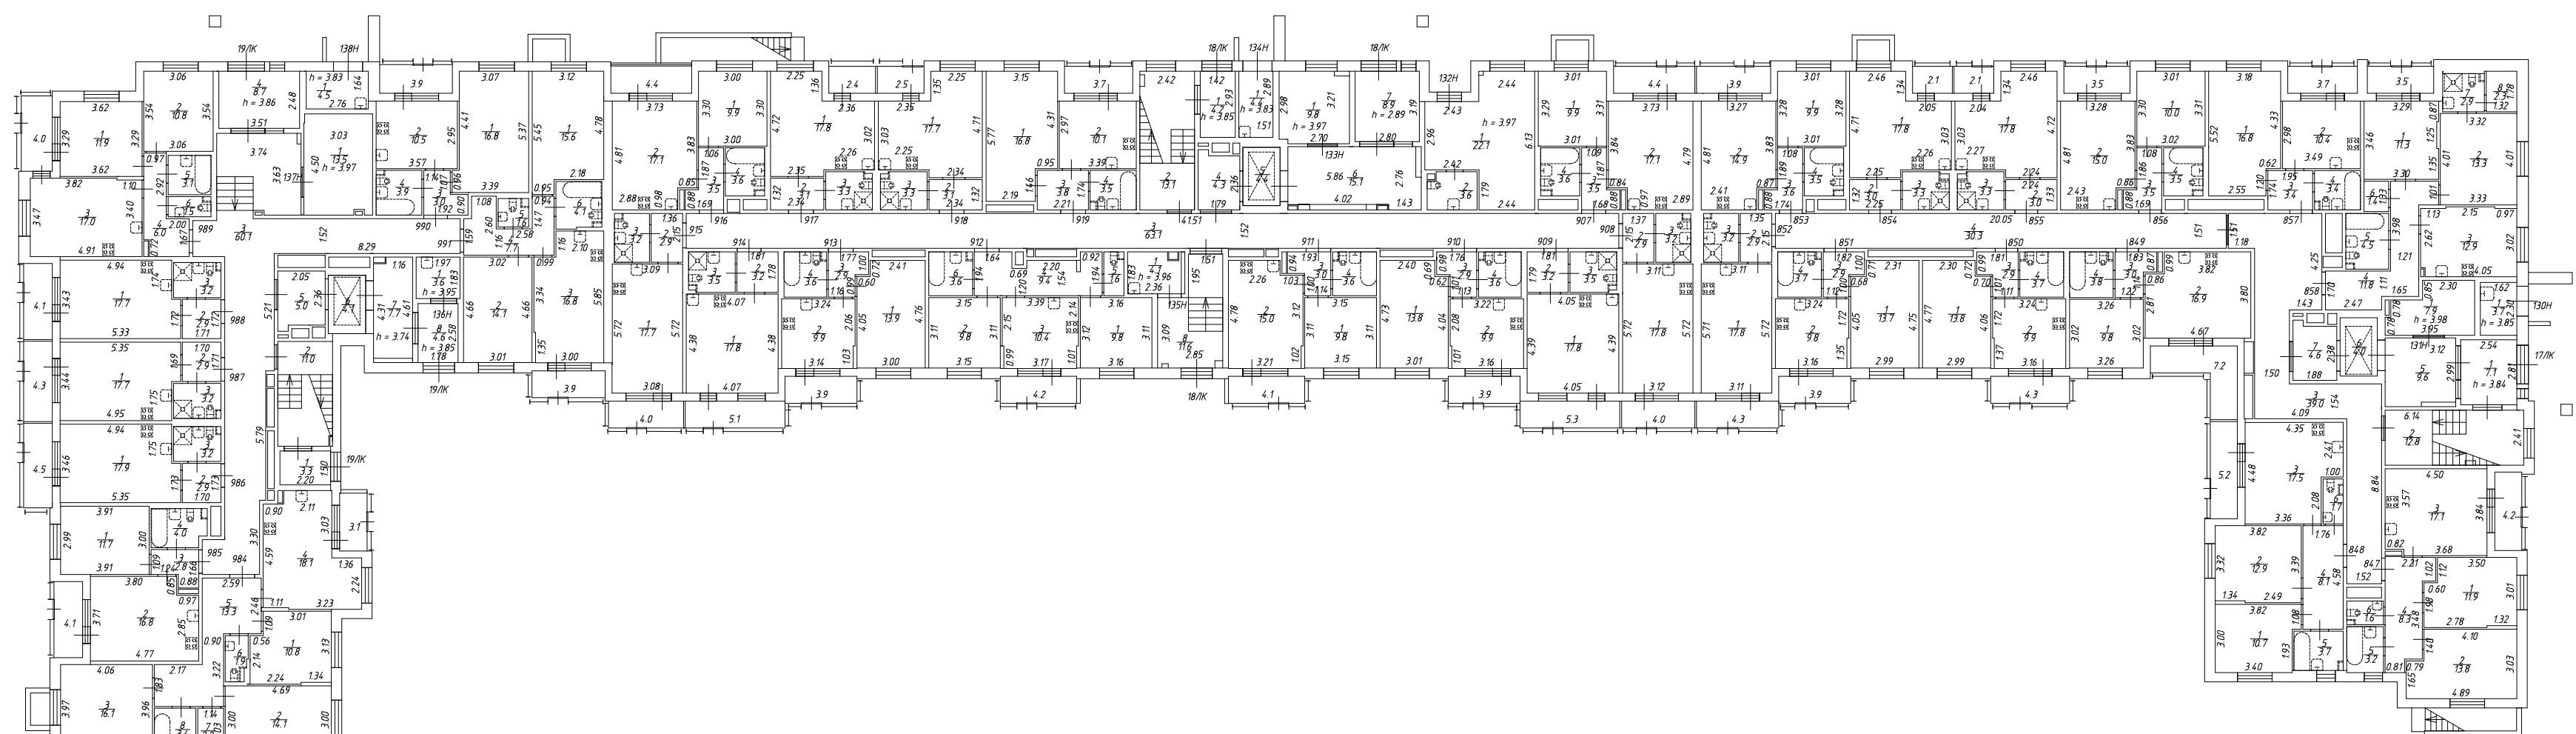
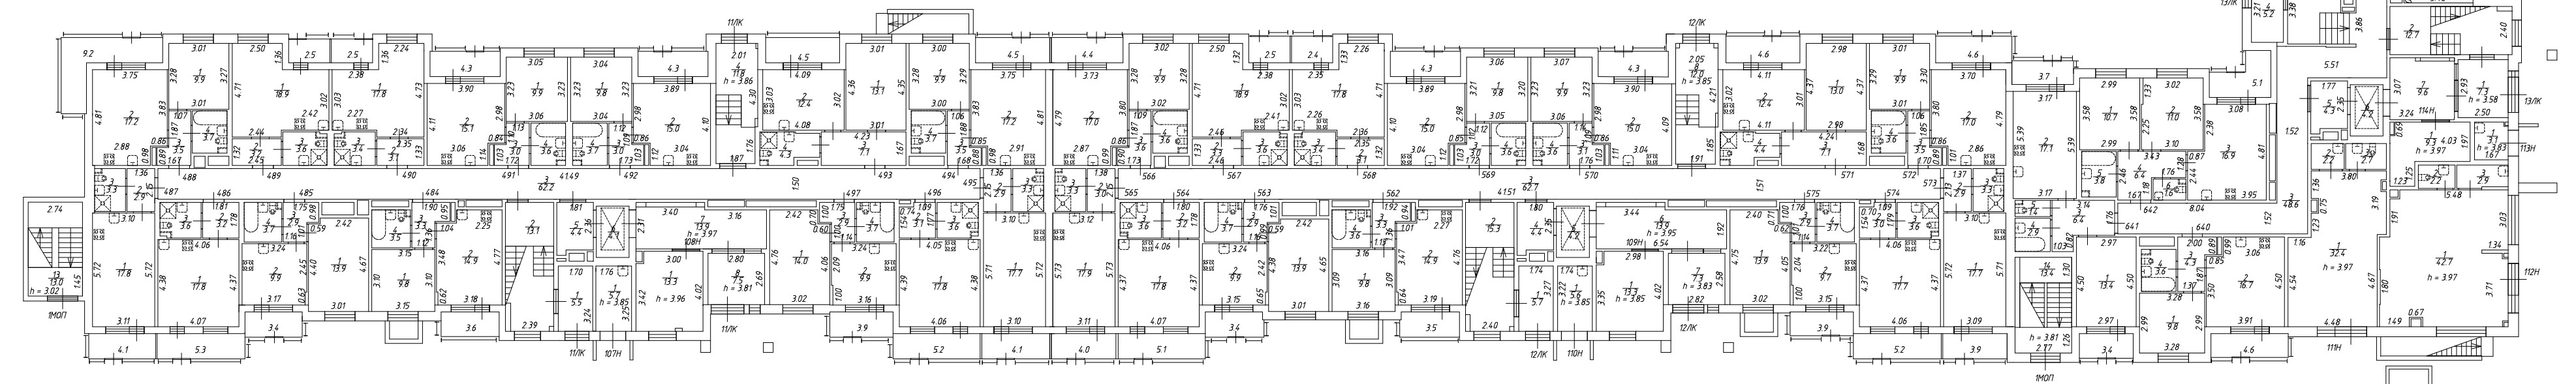
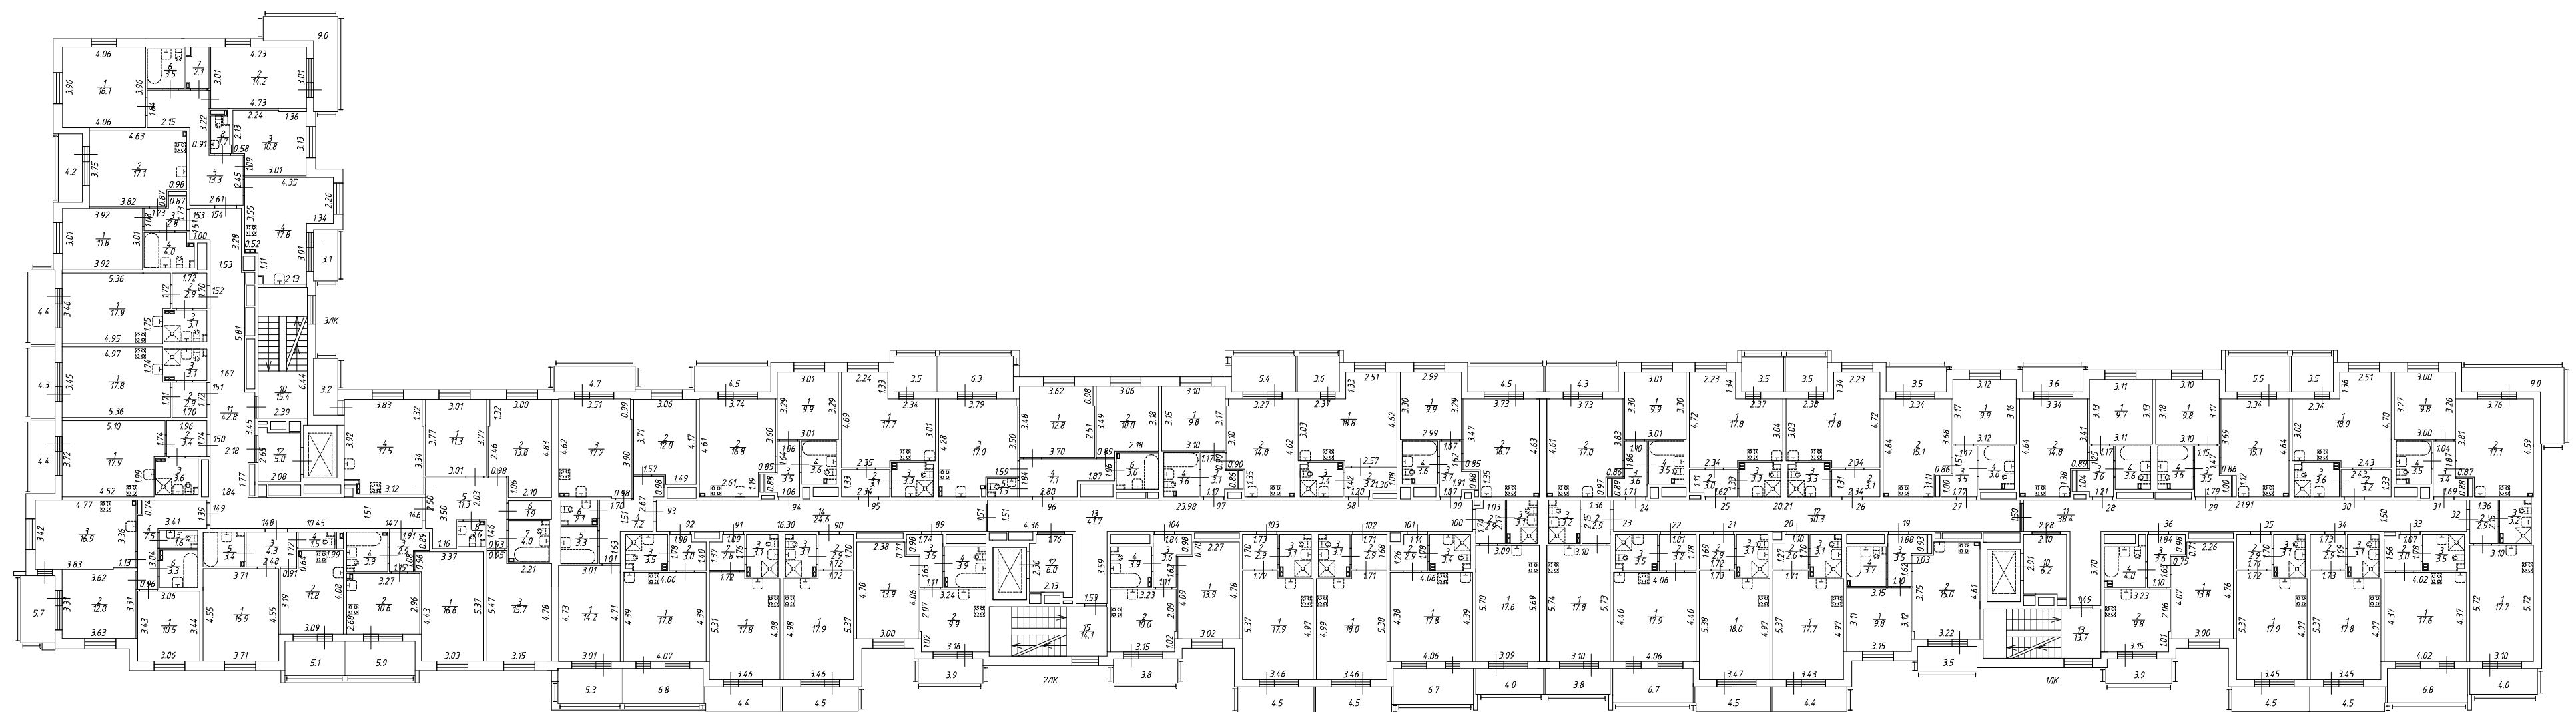
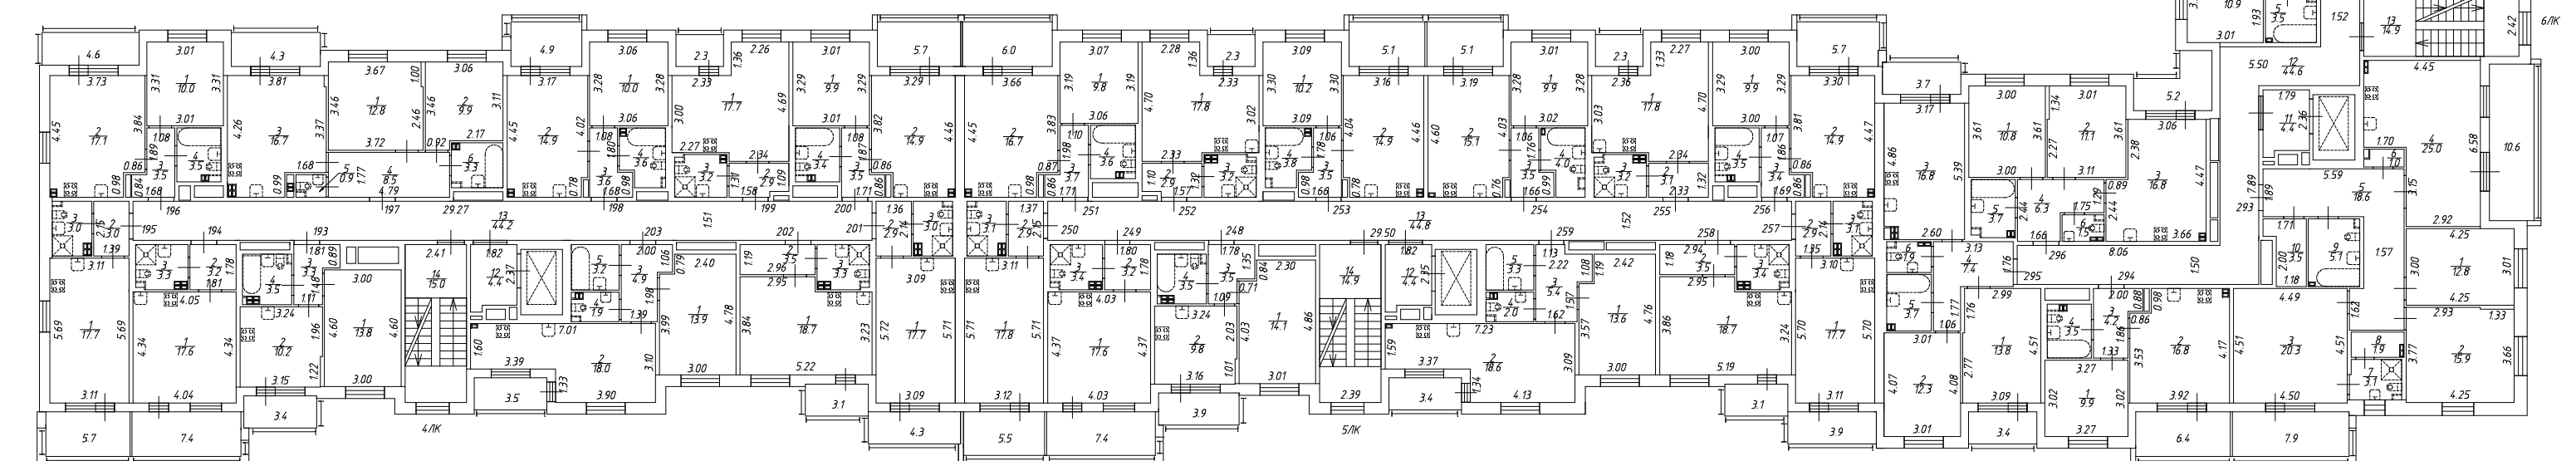
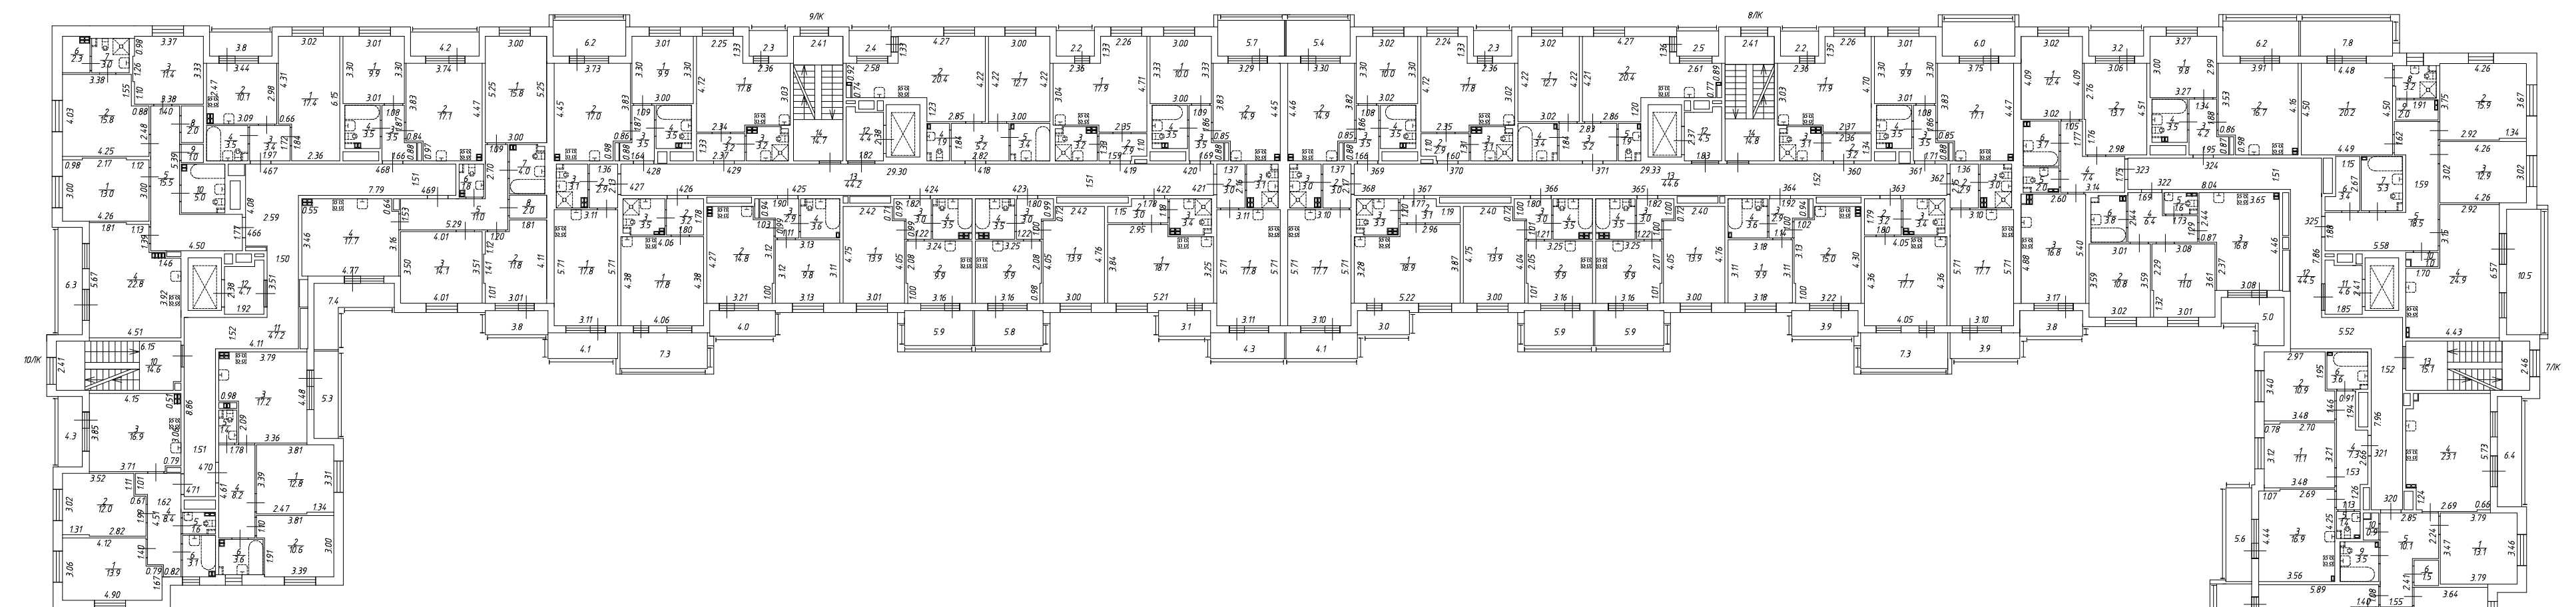
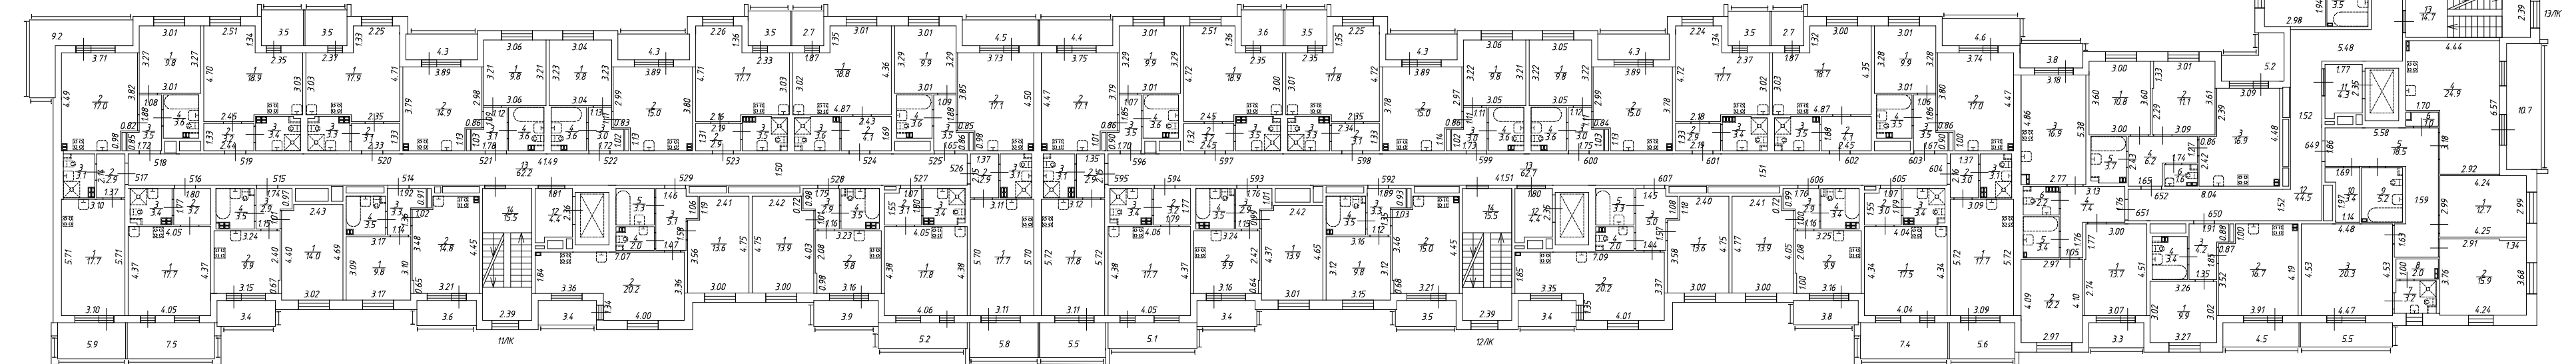
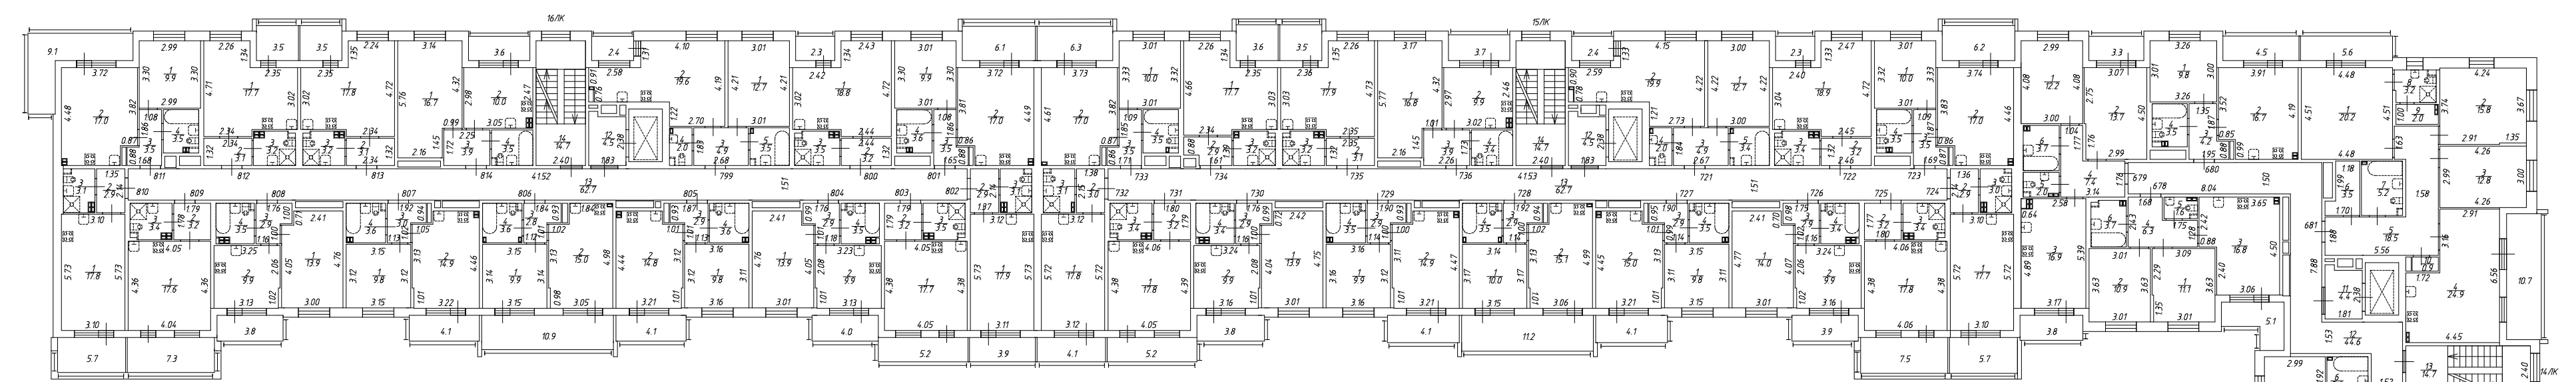
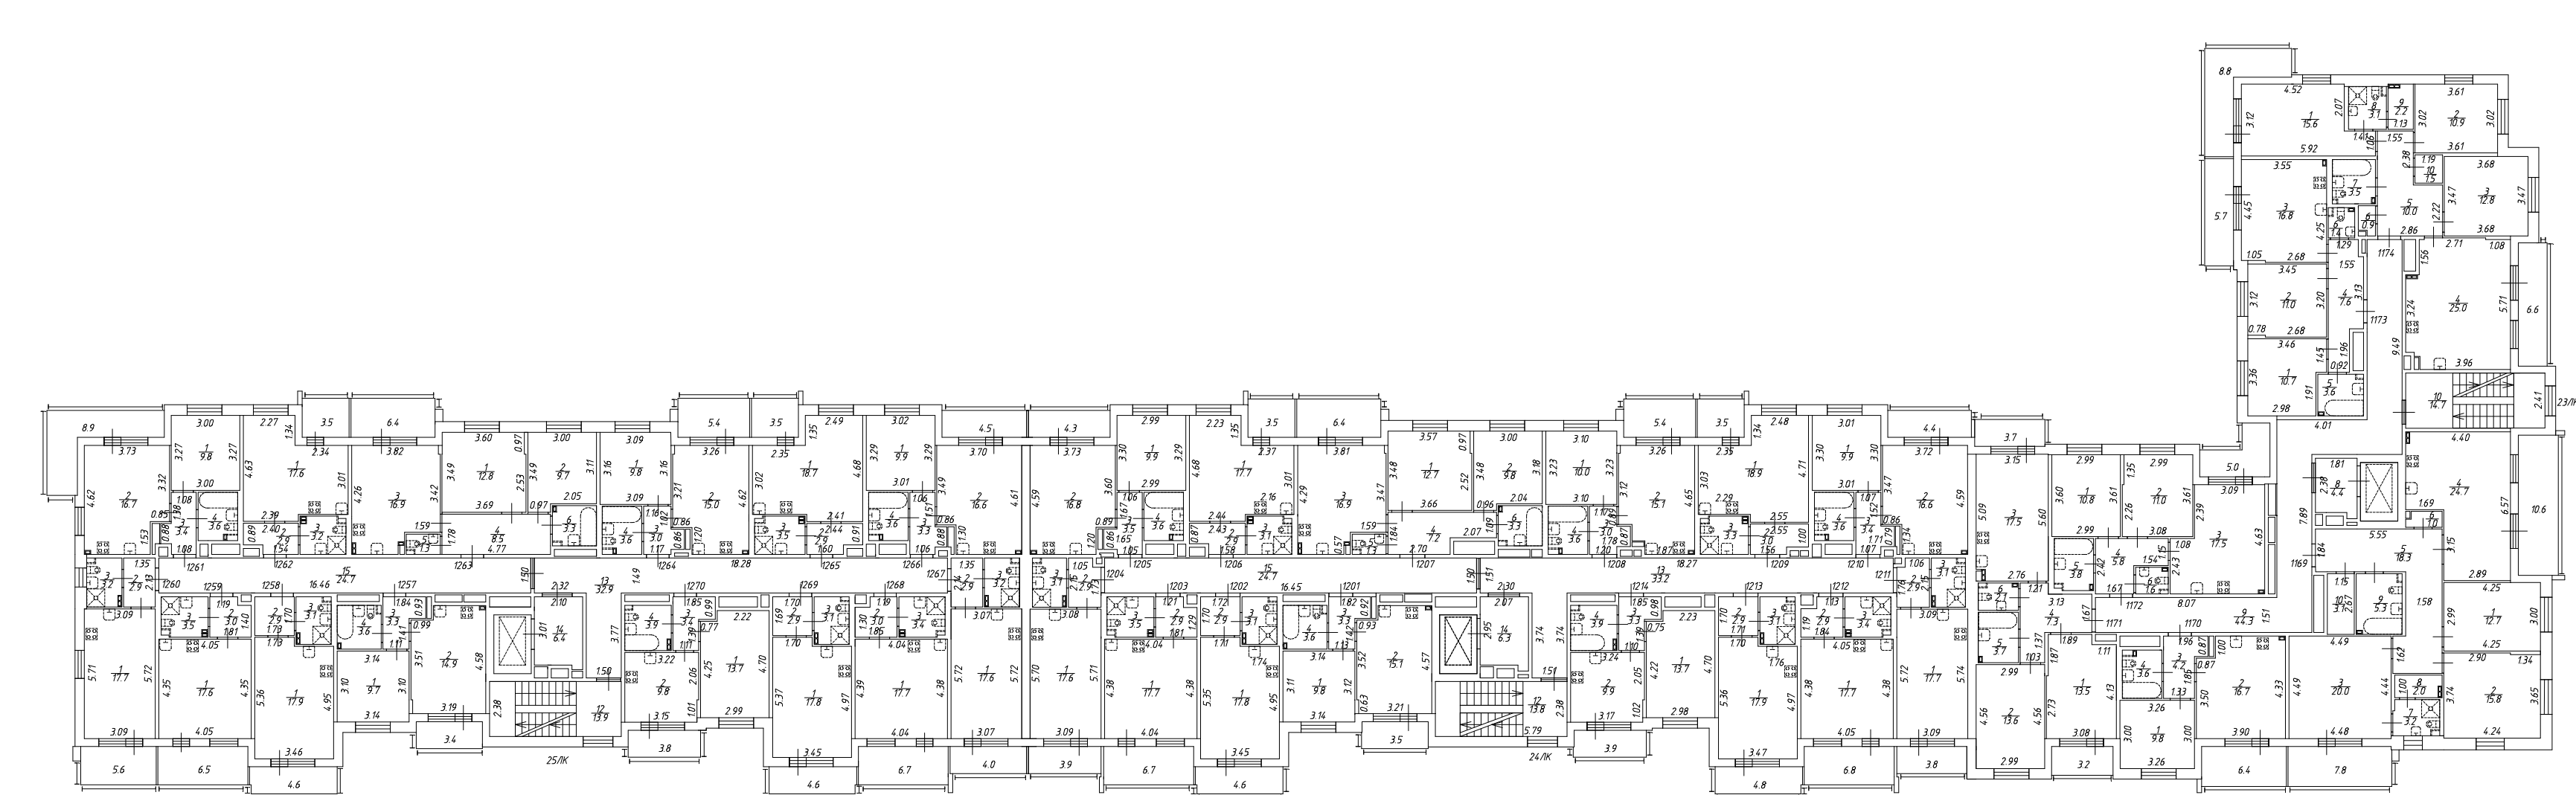
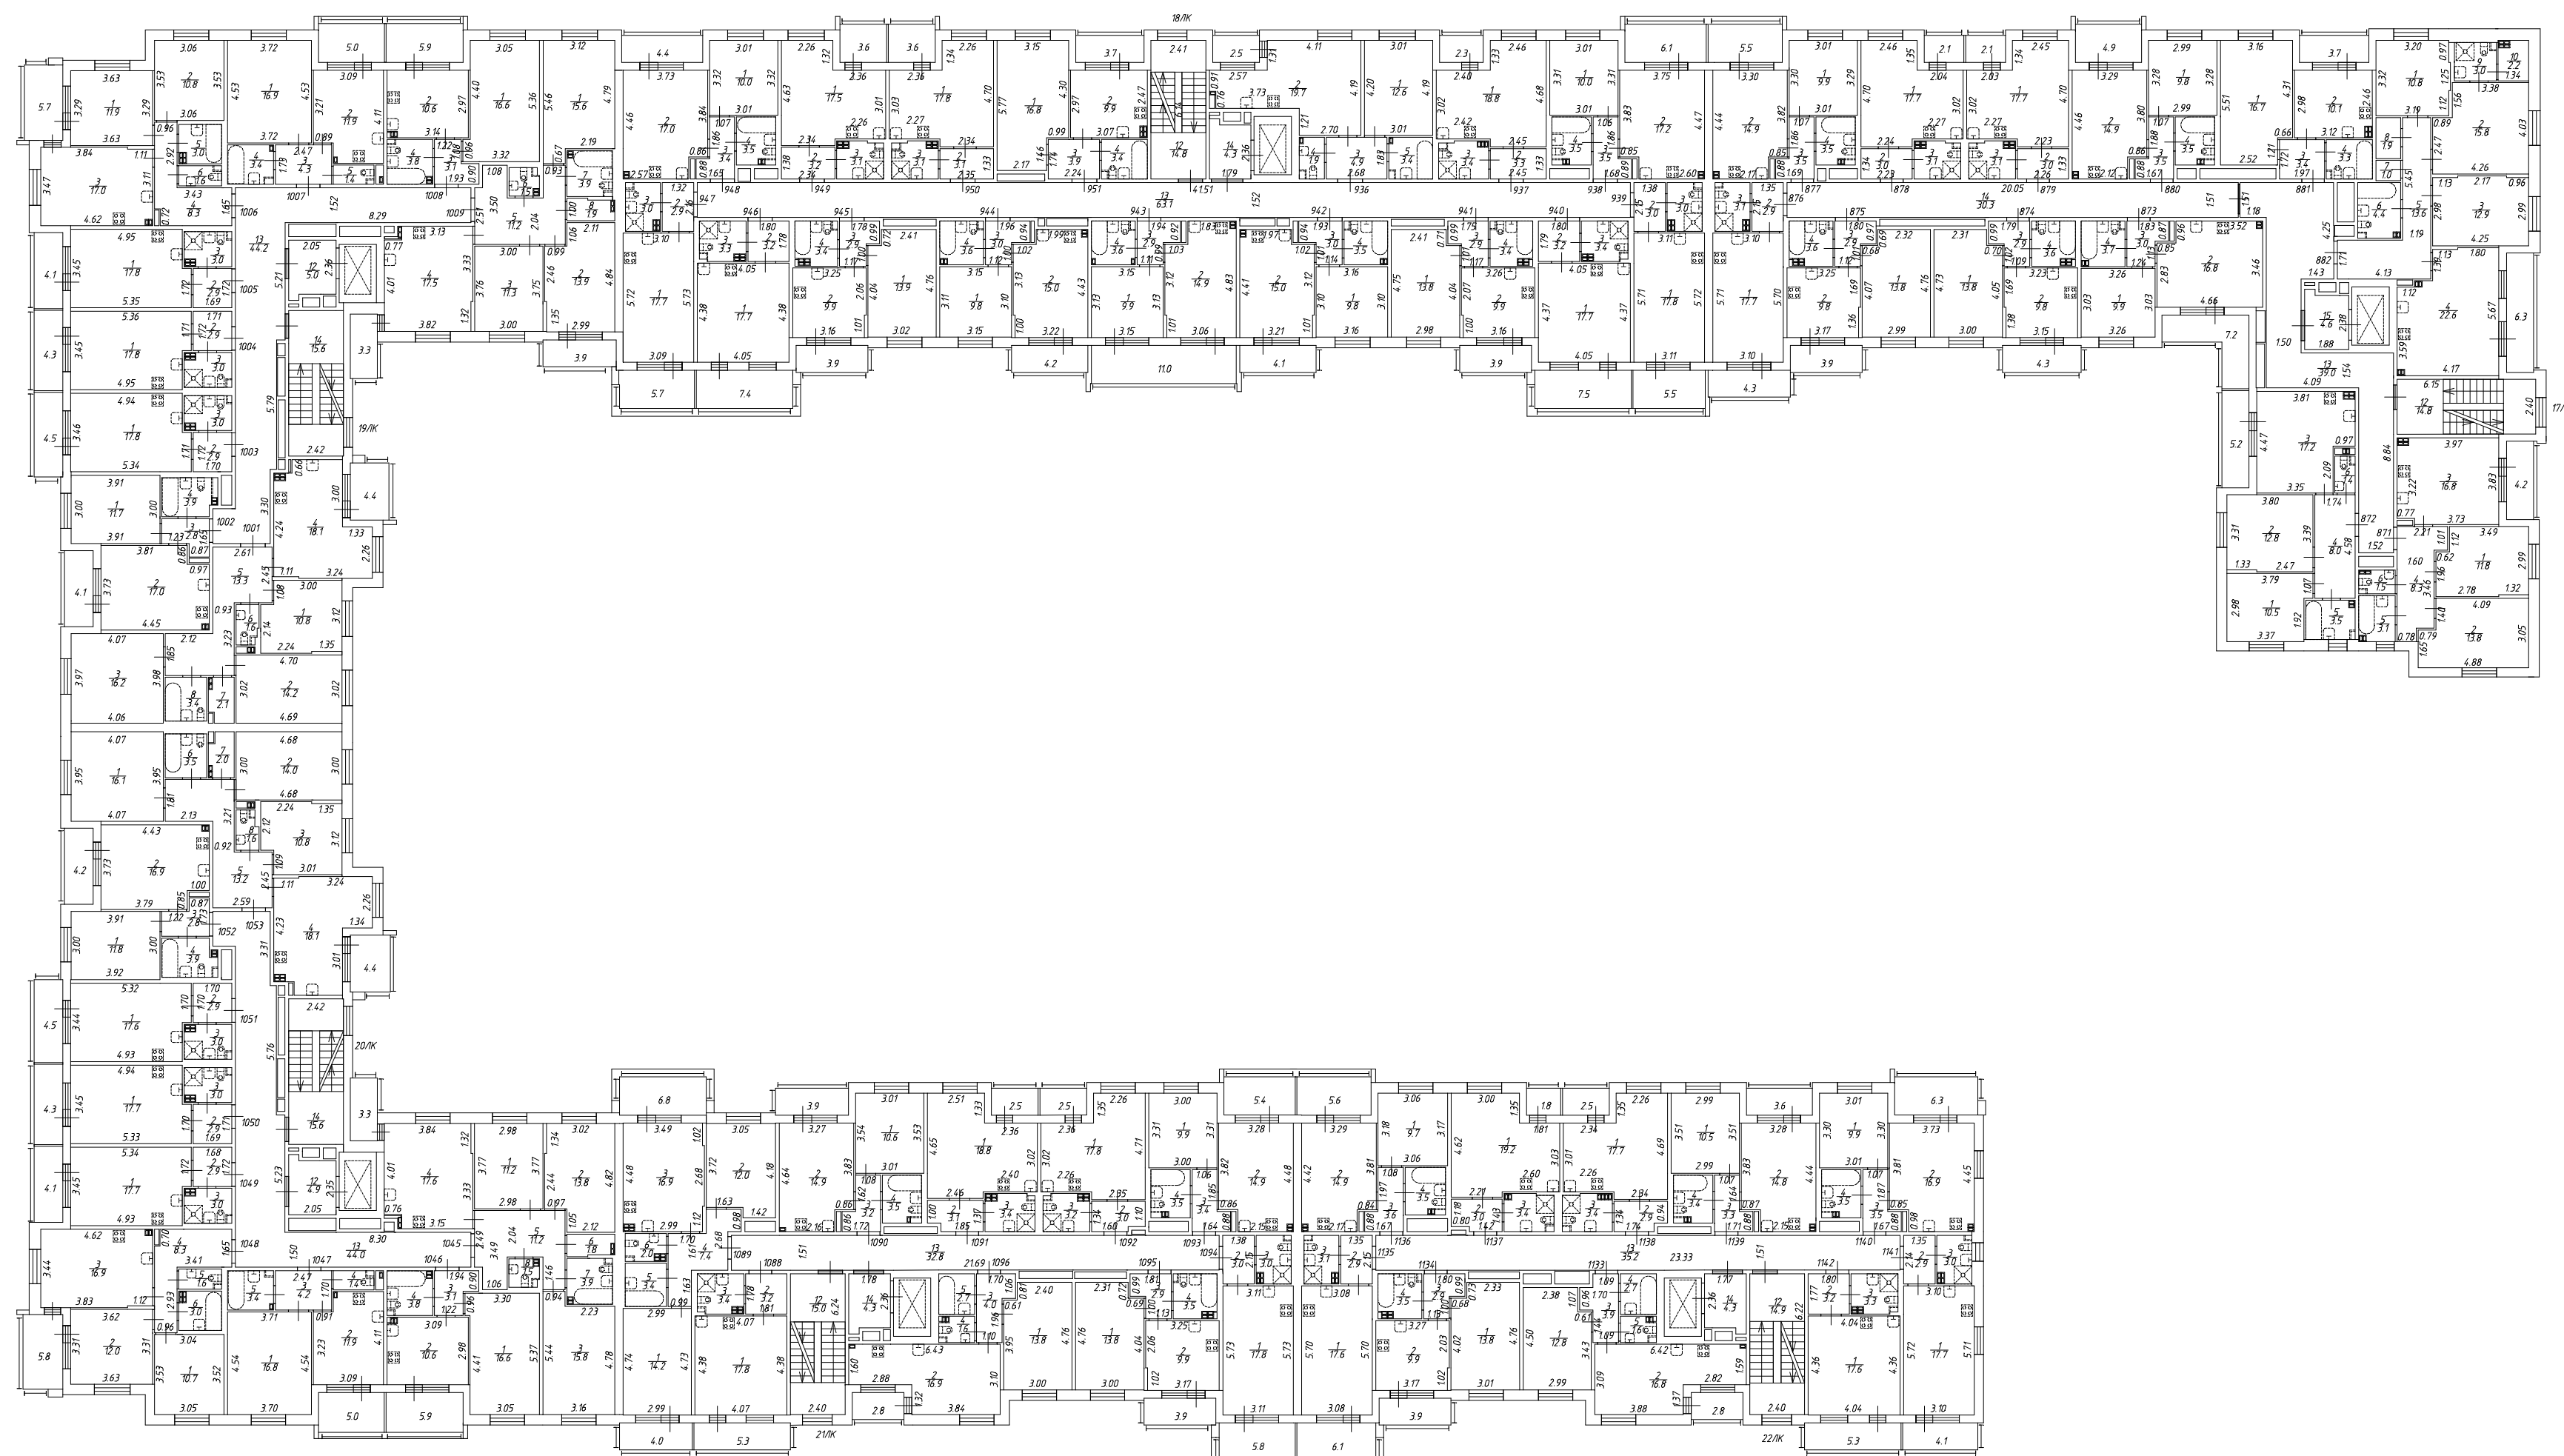


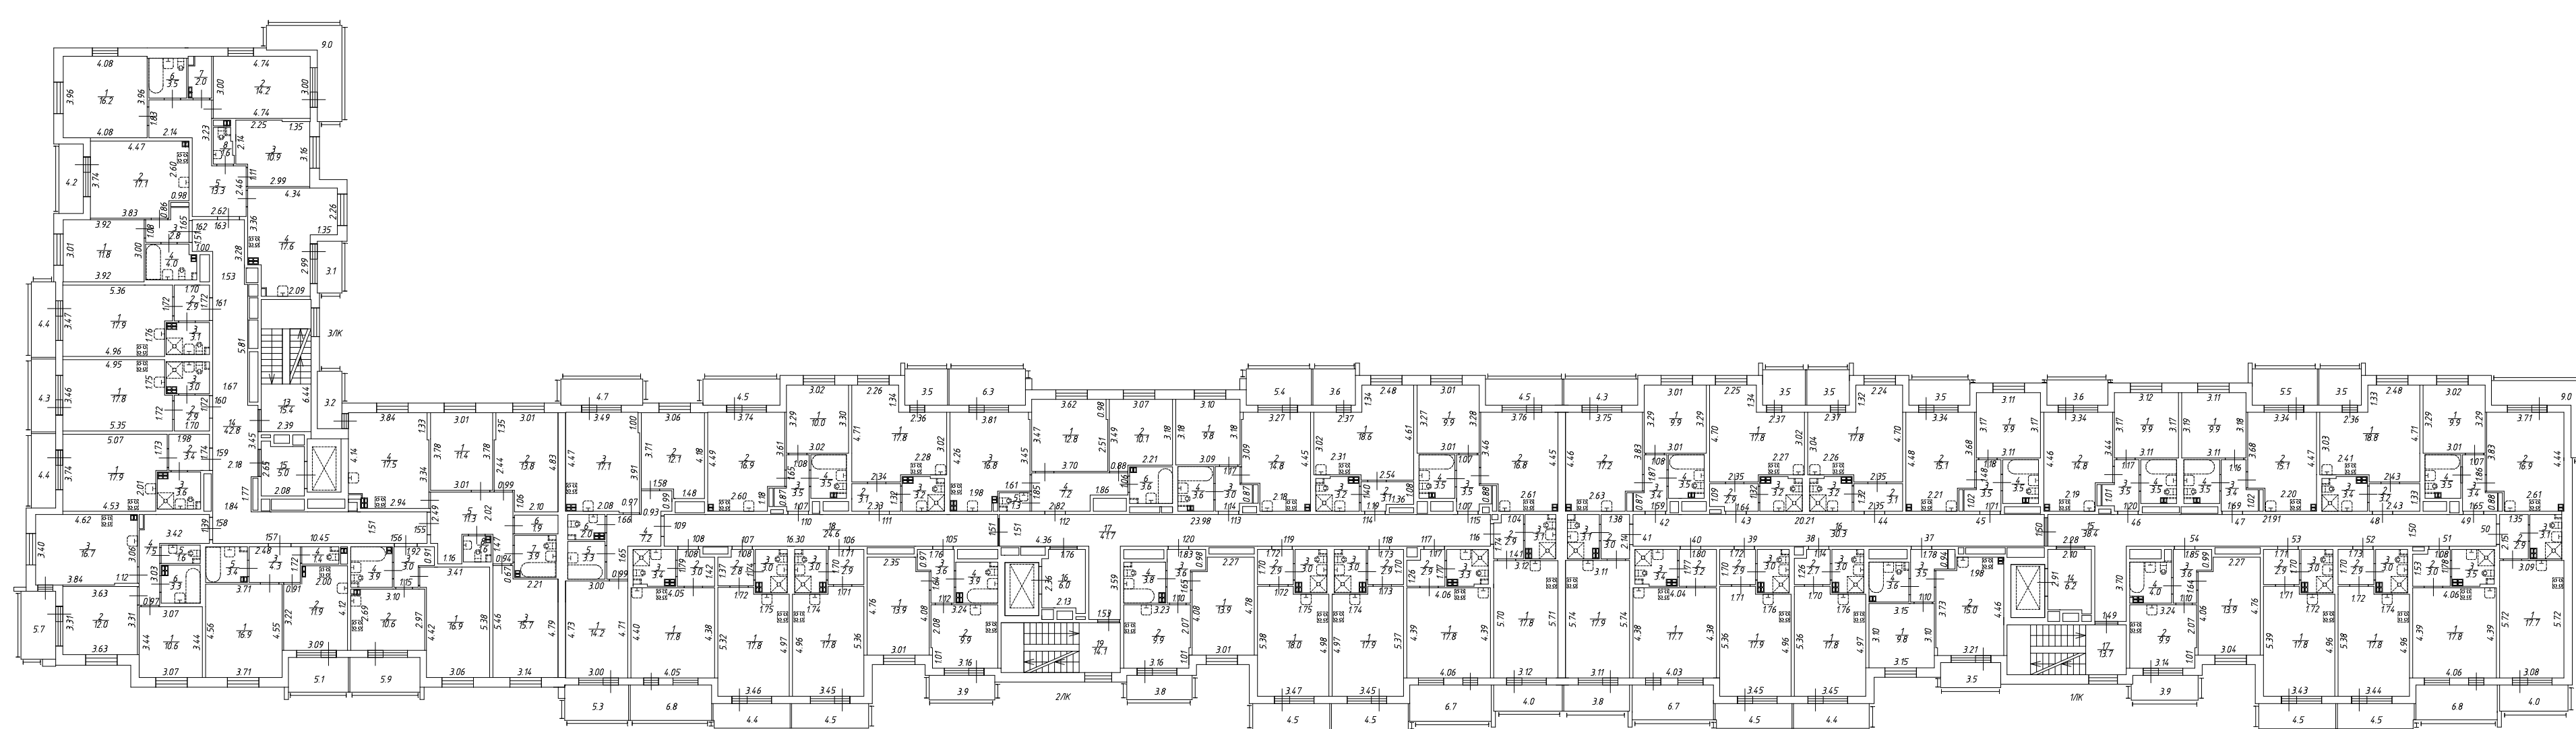
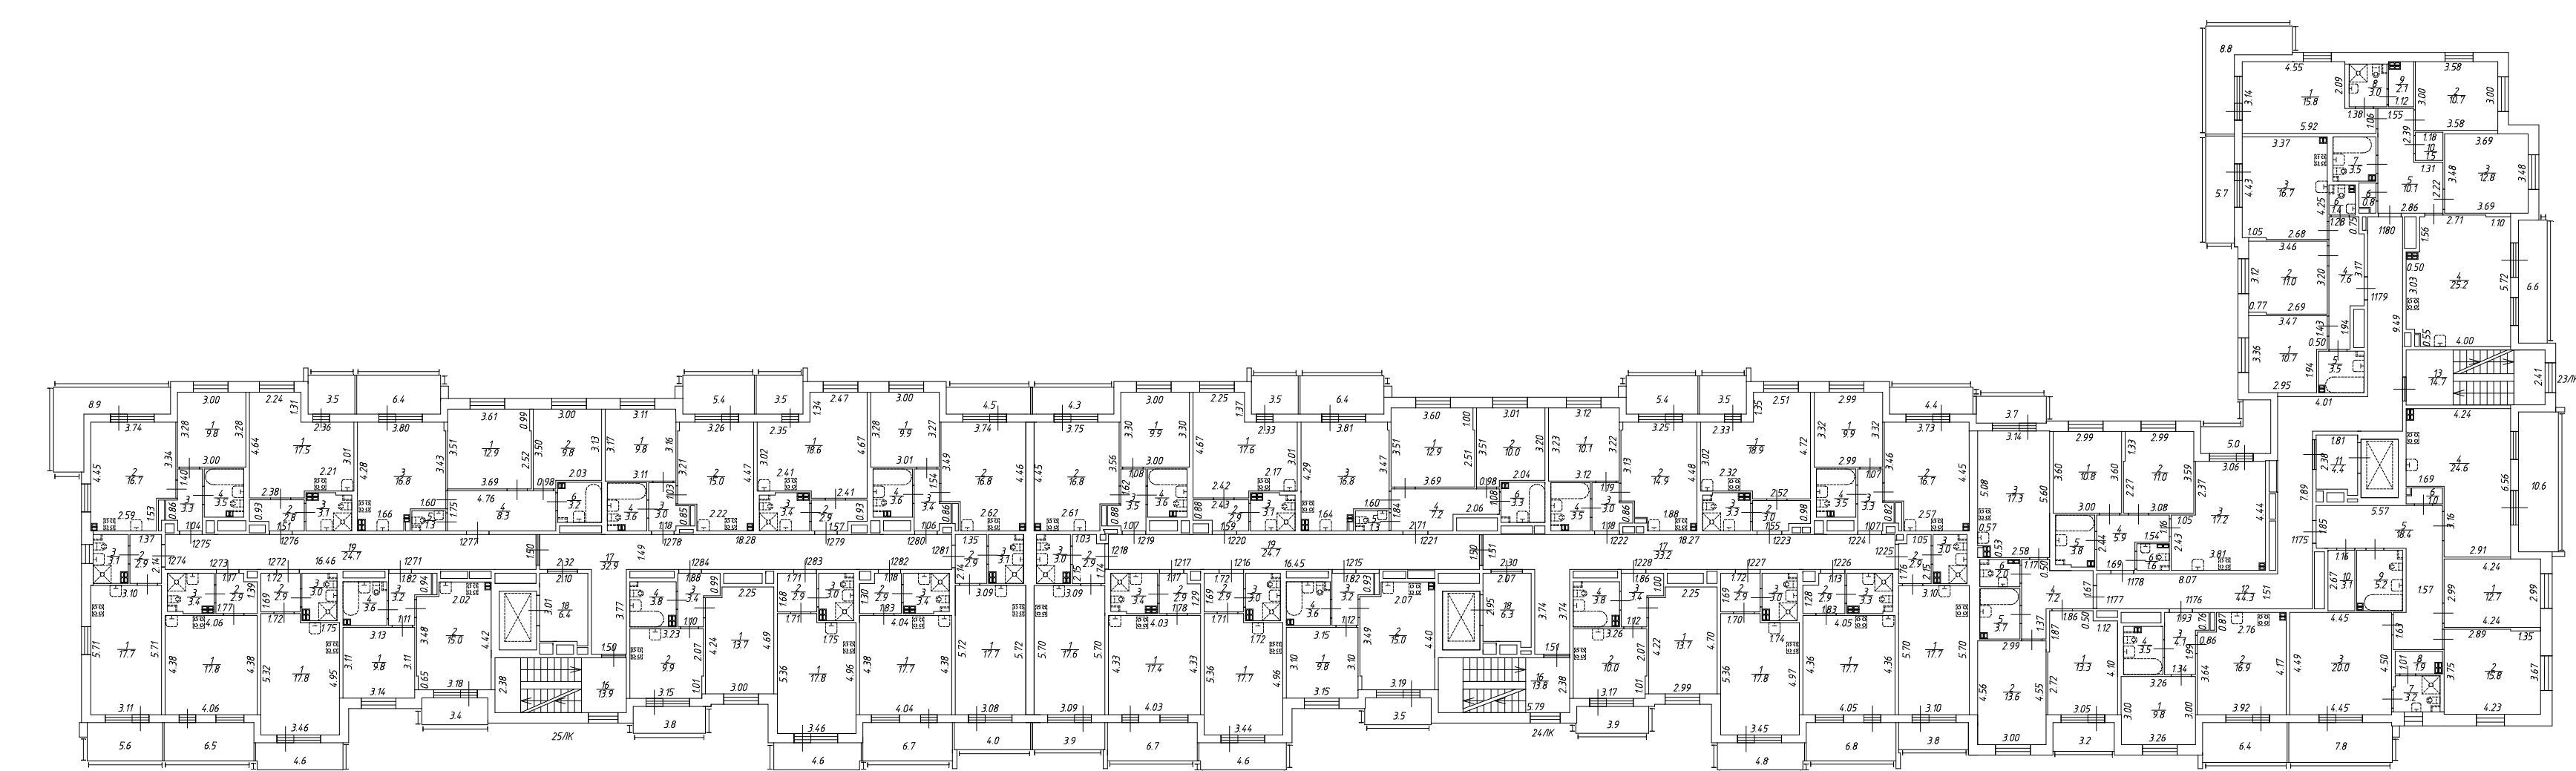
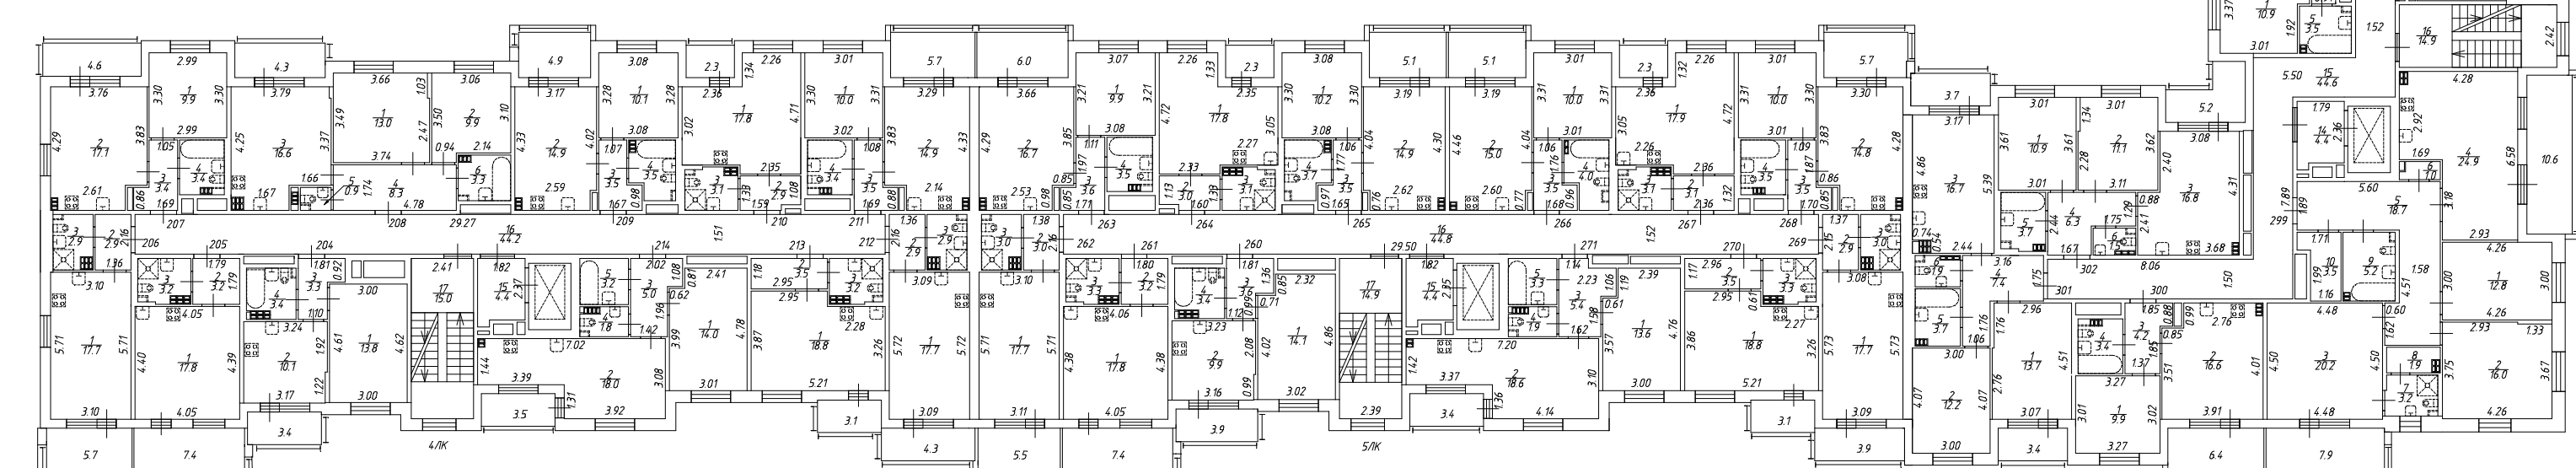
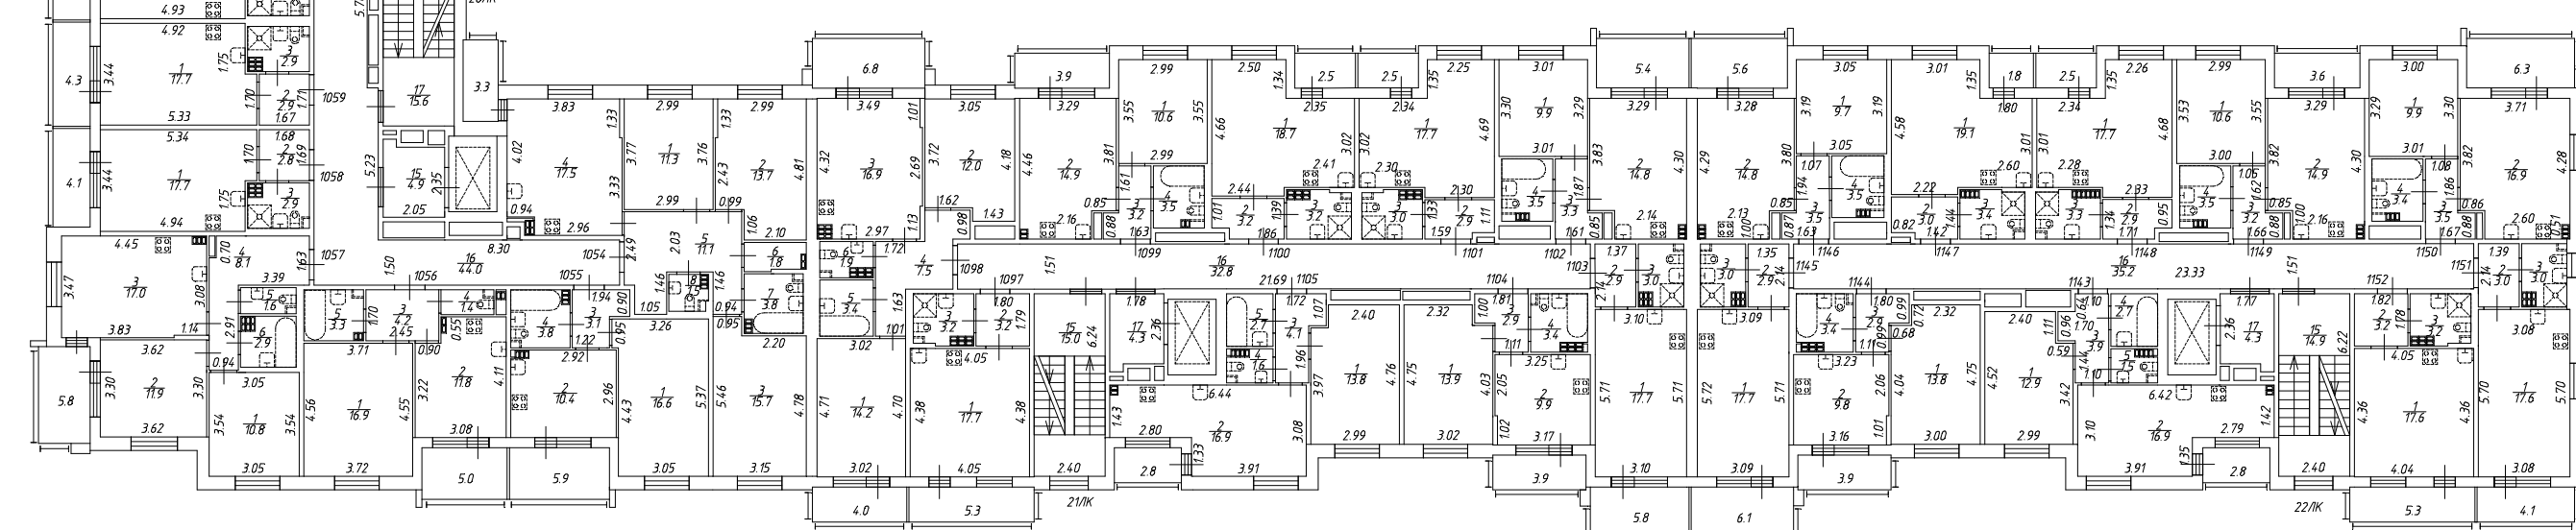
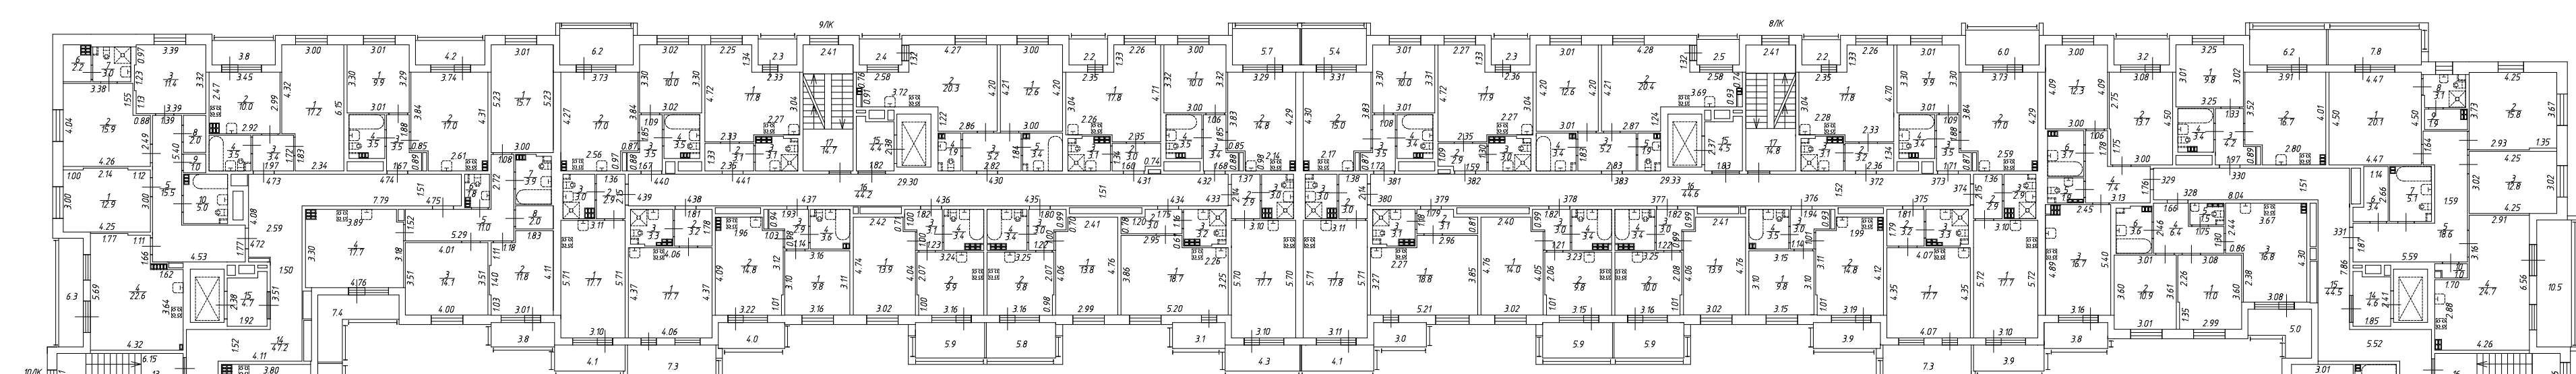
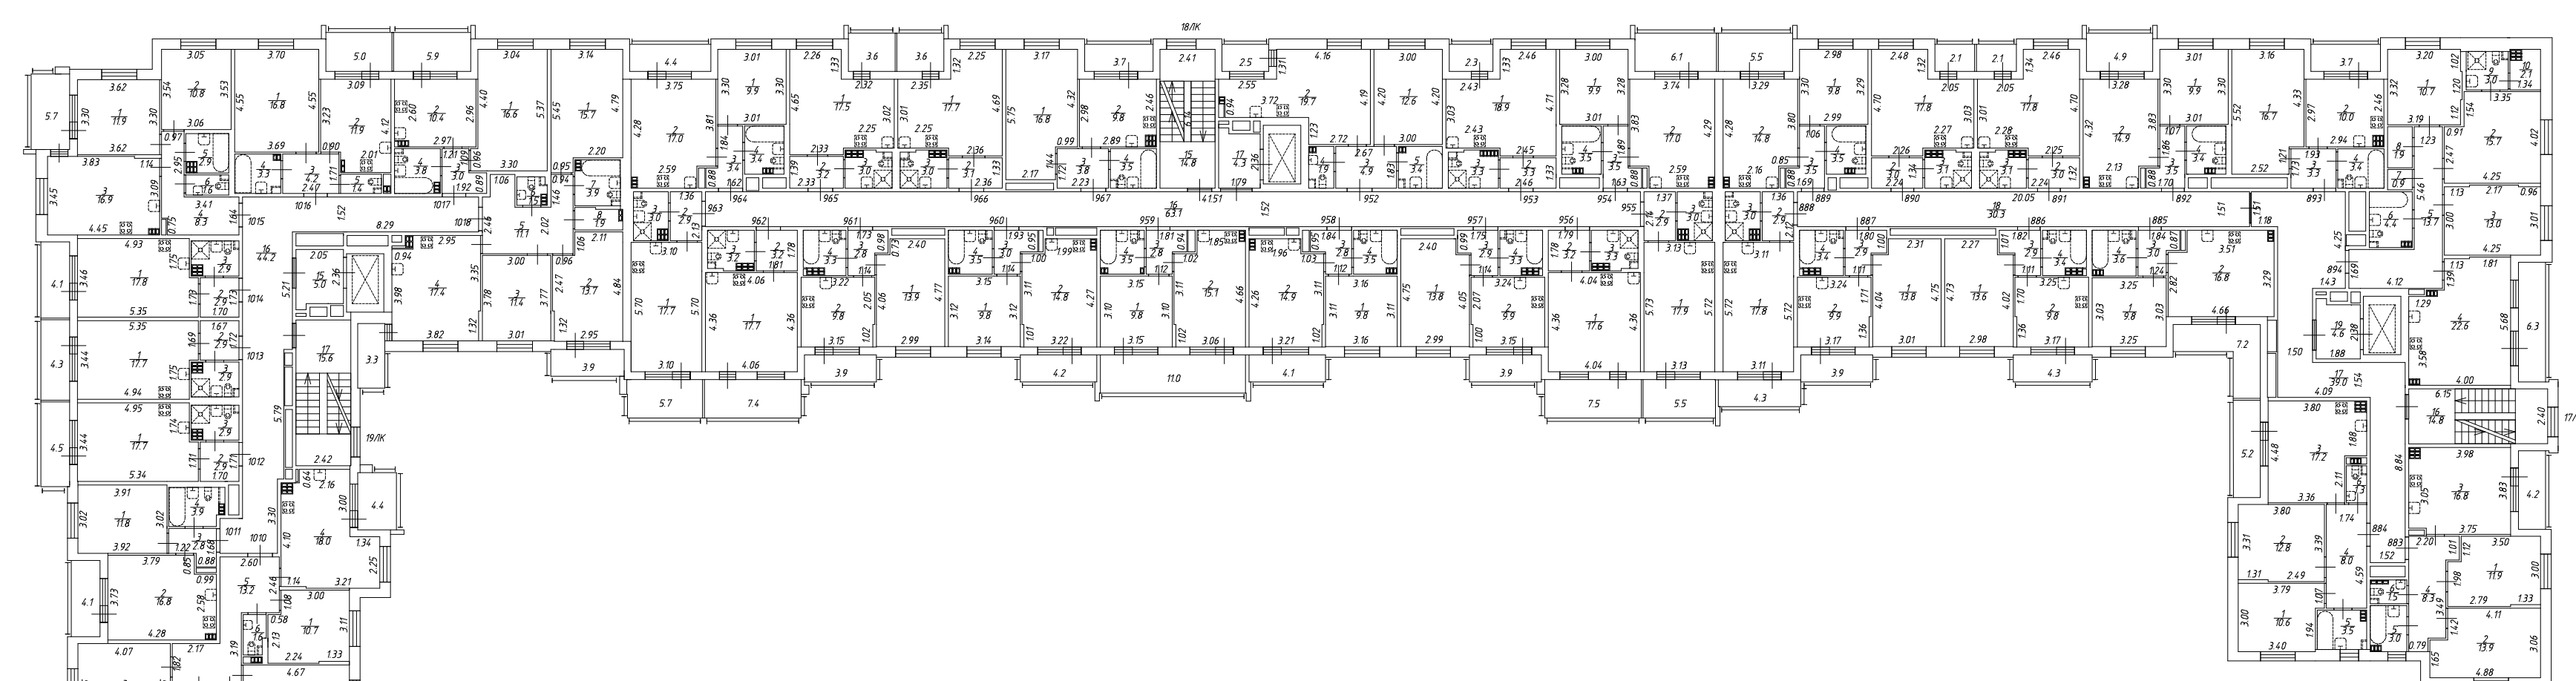
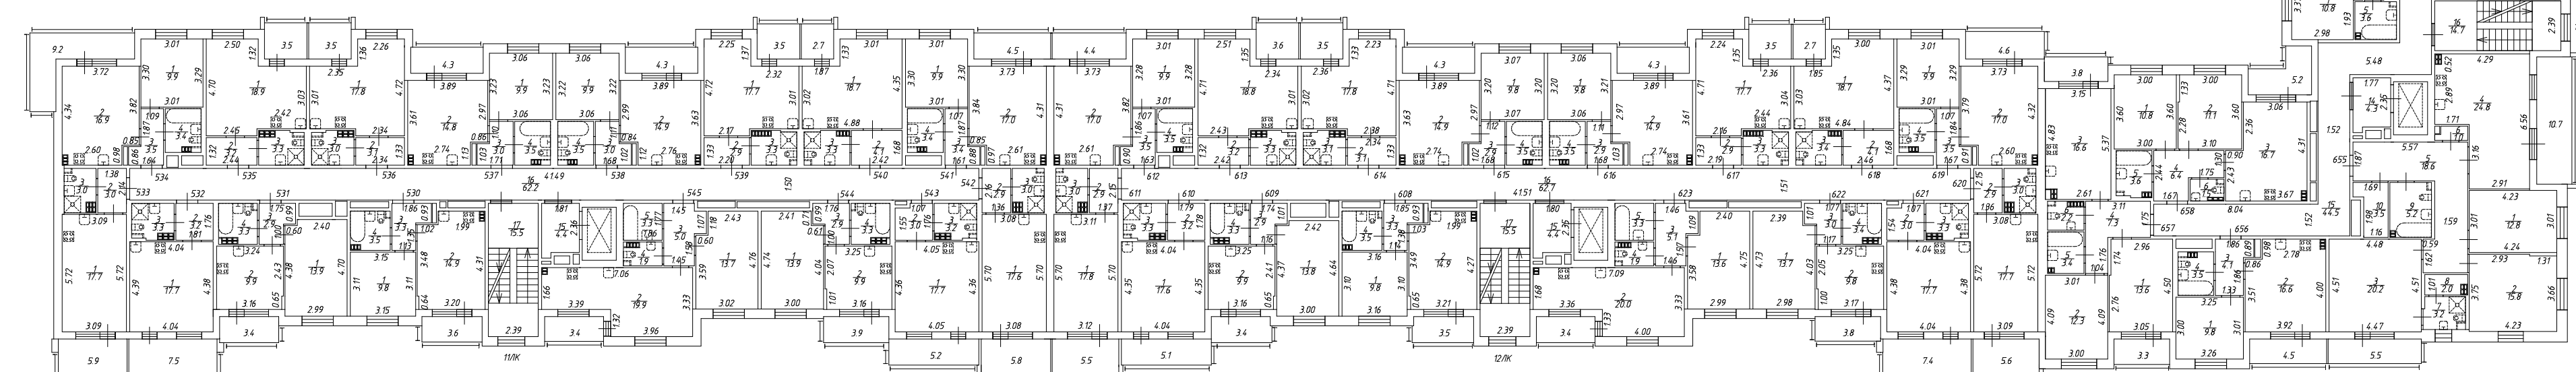
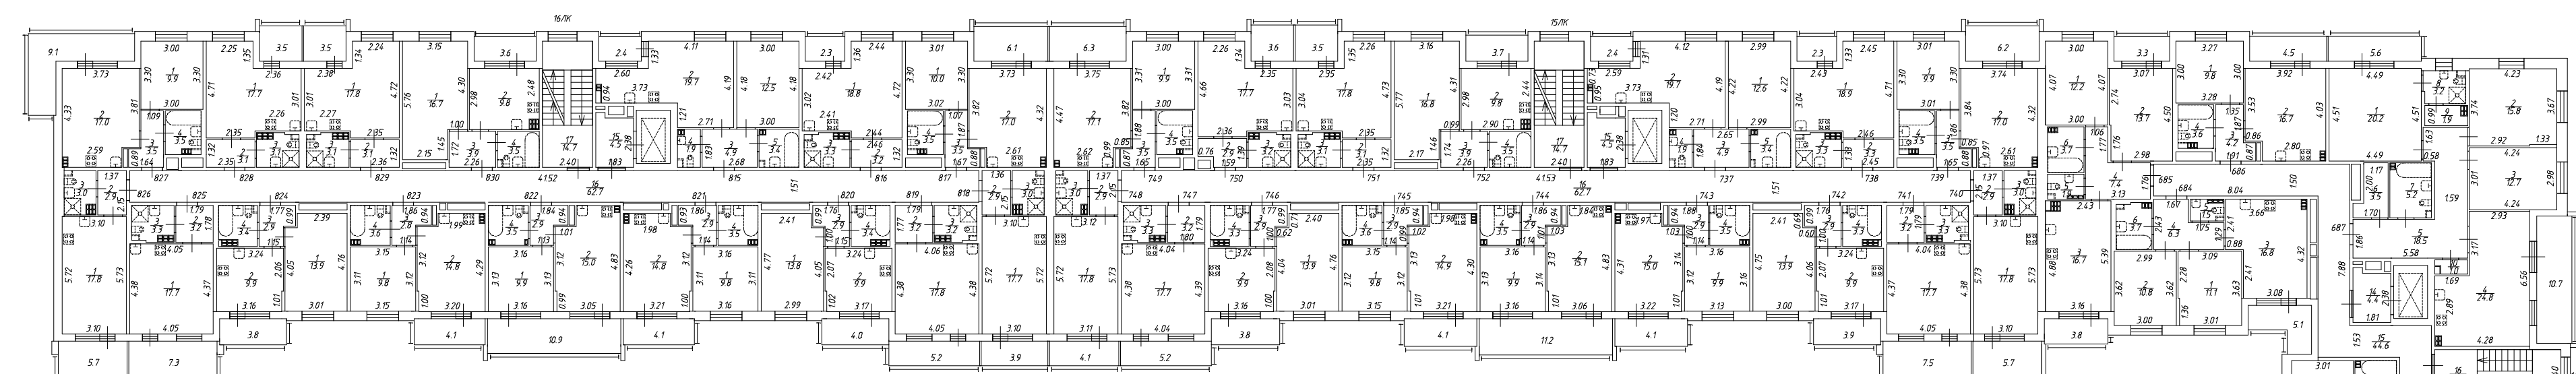

$$h = 3.07$$


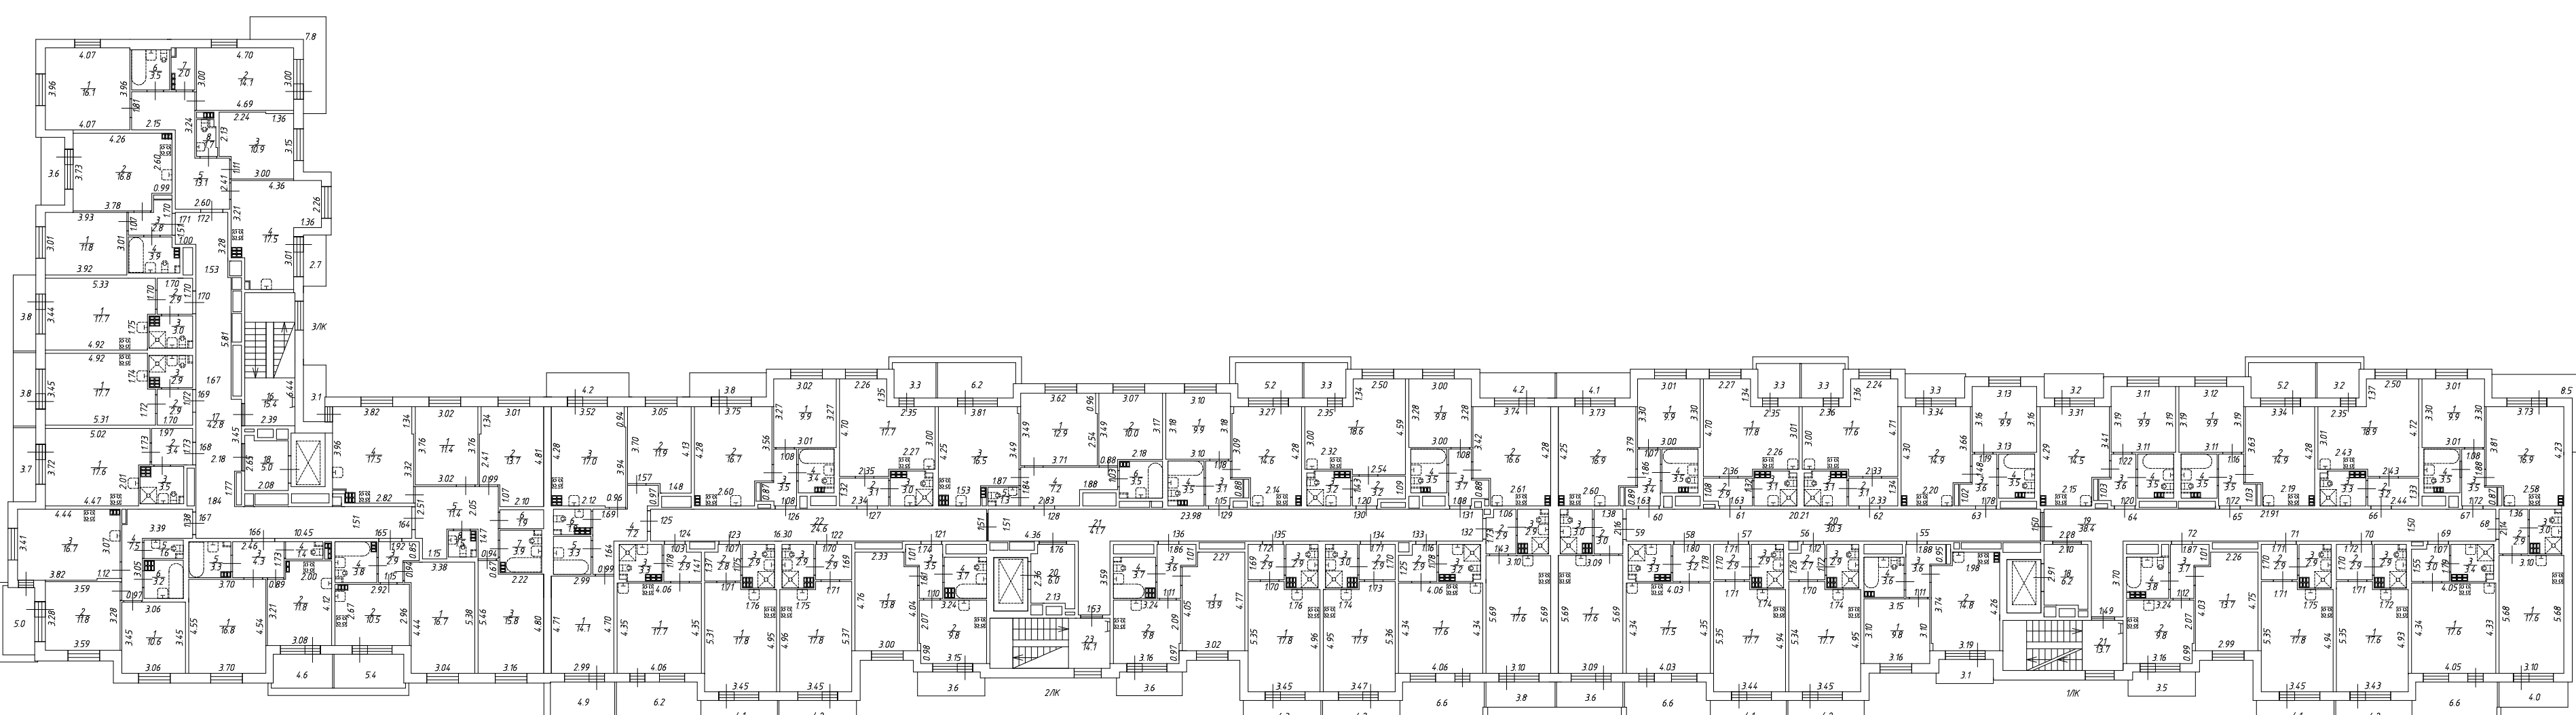
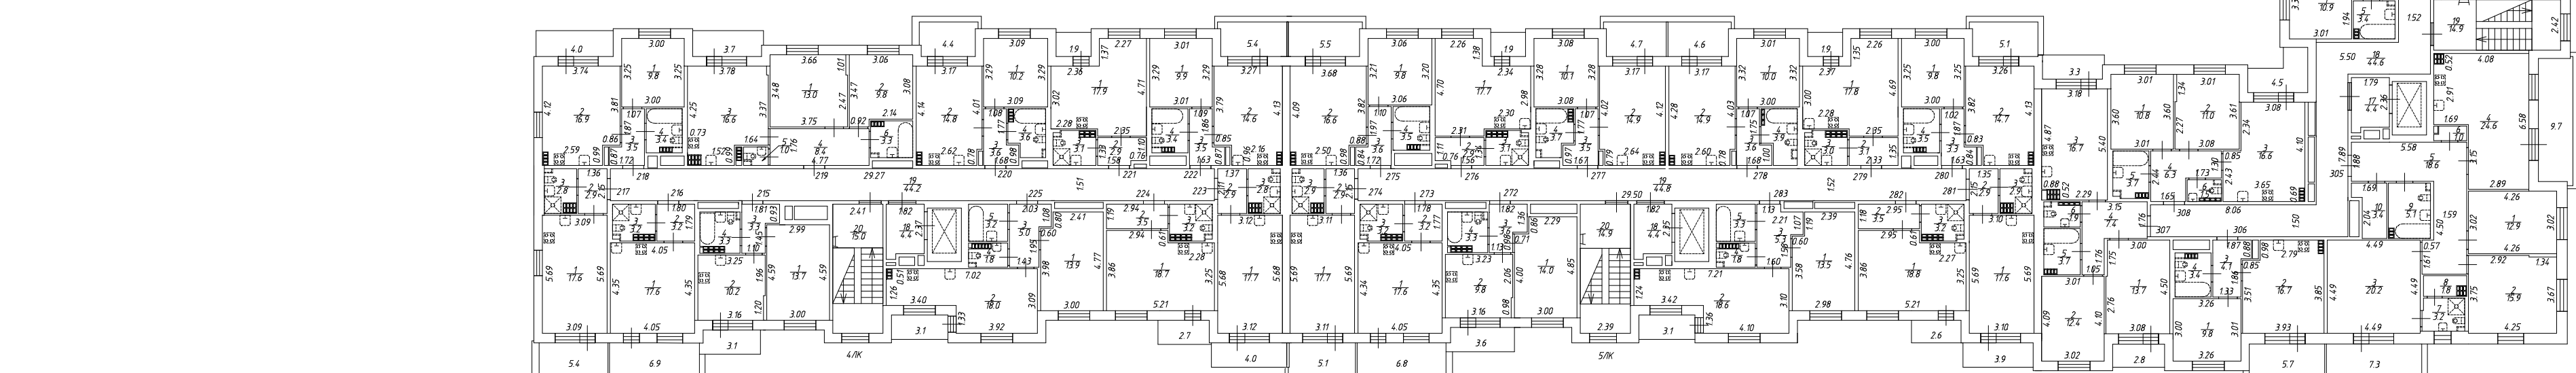
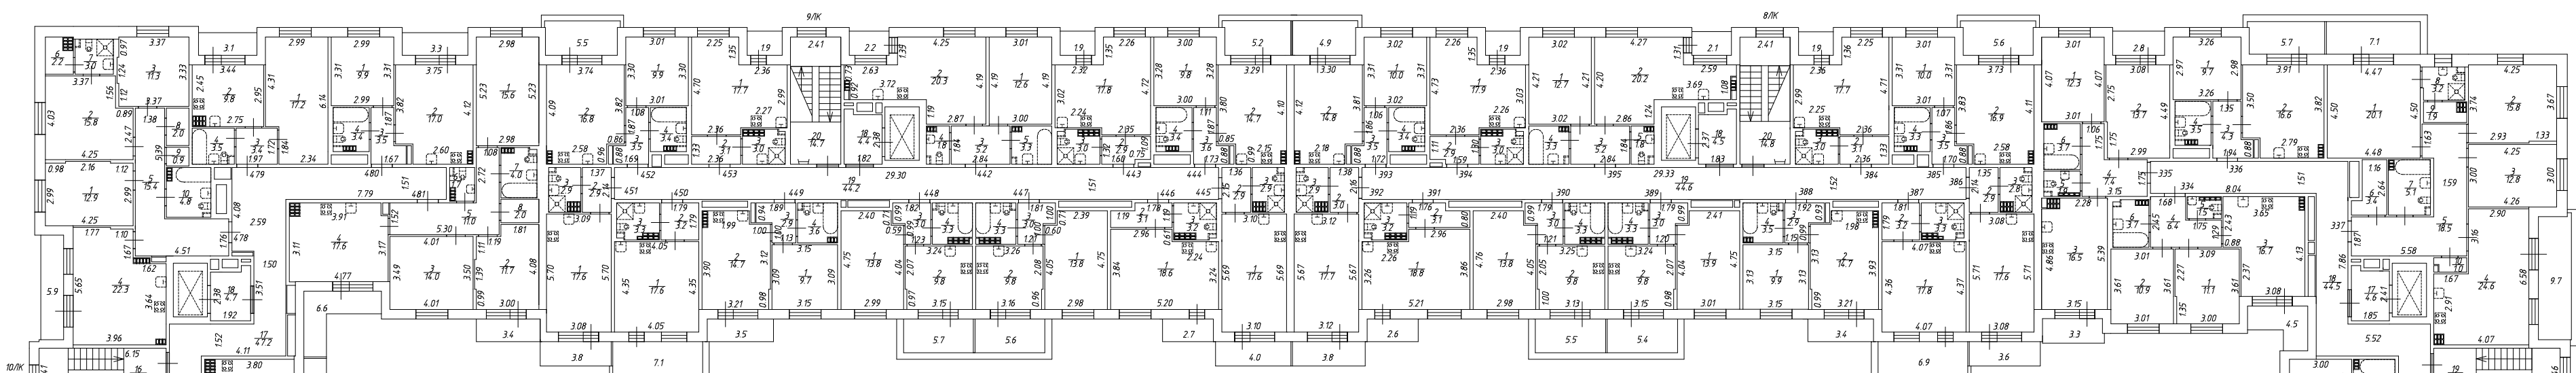
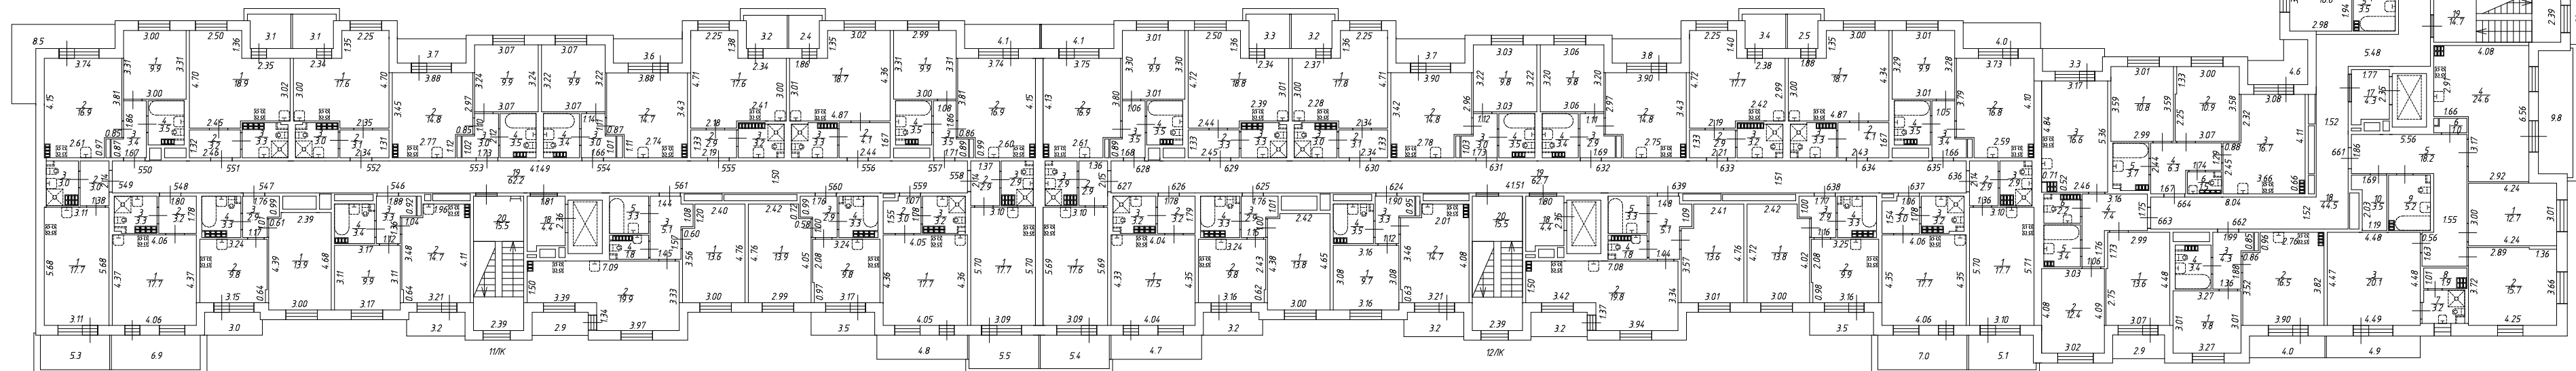
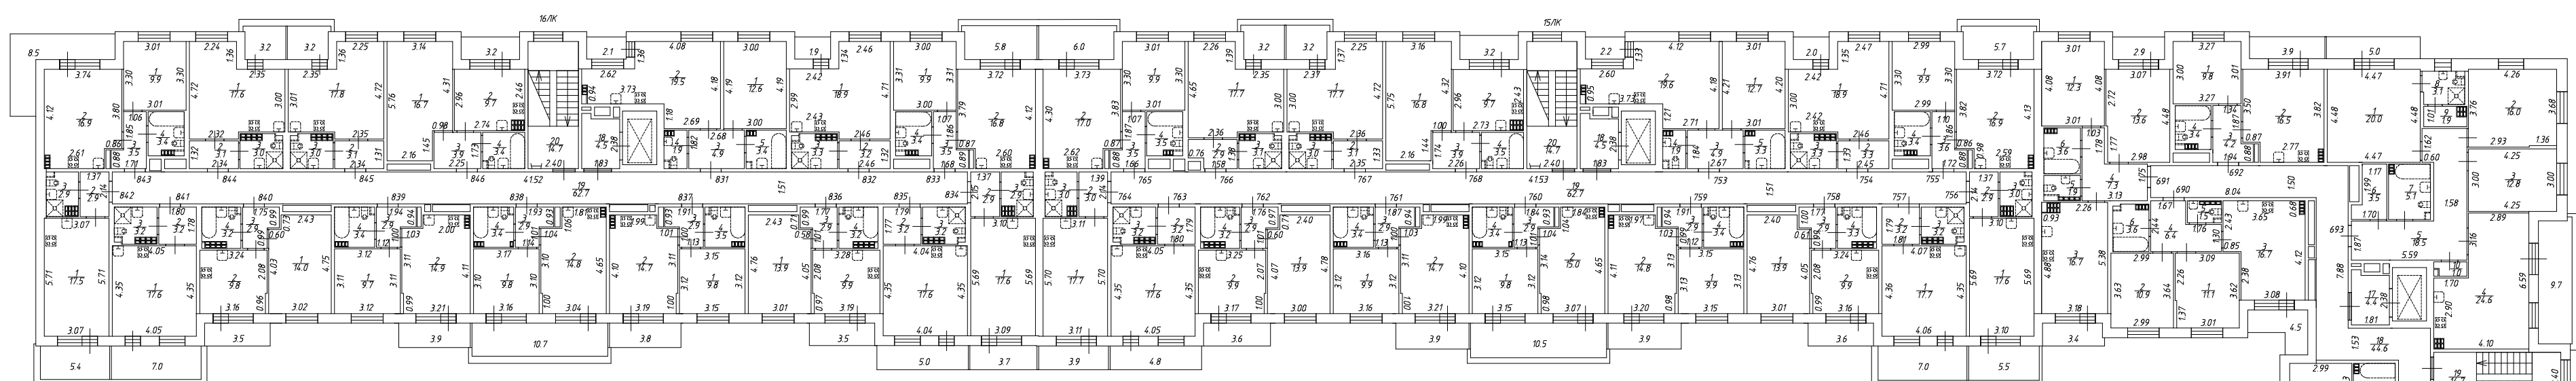


План 3 этажа
h = 2.78



План 4 этажа
h = 2.78





План 5 этажа
h = 3.07

